REVISED	FHWA REGION	STATE	FEDERAL AID PROJECT	STATE ROUTE	STATE PROJECT	SHEET NO.
	3	VA.		621	0621-099-181,M-501	4

DESIGN FEATURES RELATING TO CONSTRUCTION OR TO REGULATION AND CONTROL OF TRAFFIC MAY BE SUBJECT TO CHANGE AS DEEMED NECESSARY BY THE DEPARTMENT

State Highway Plat Book No. 9 Page 16

SUFFOLK DISTRICT

SIGN UNIT

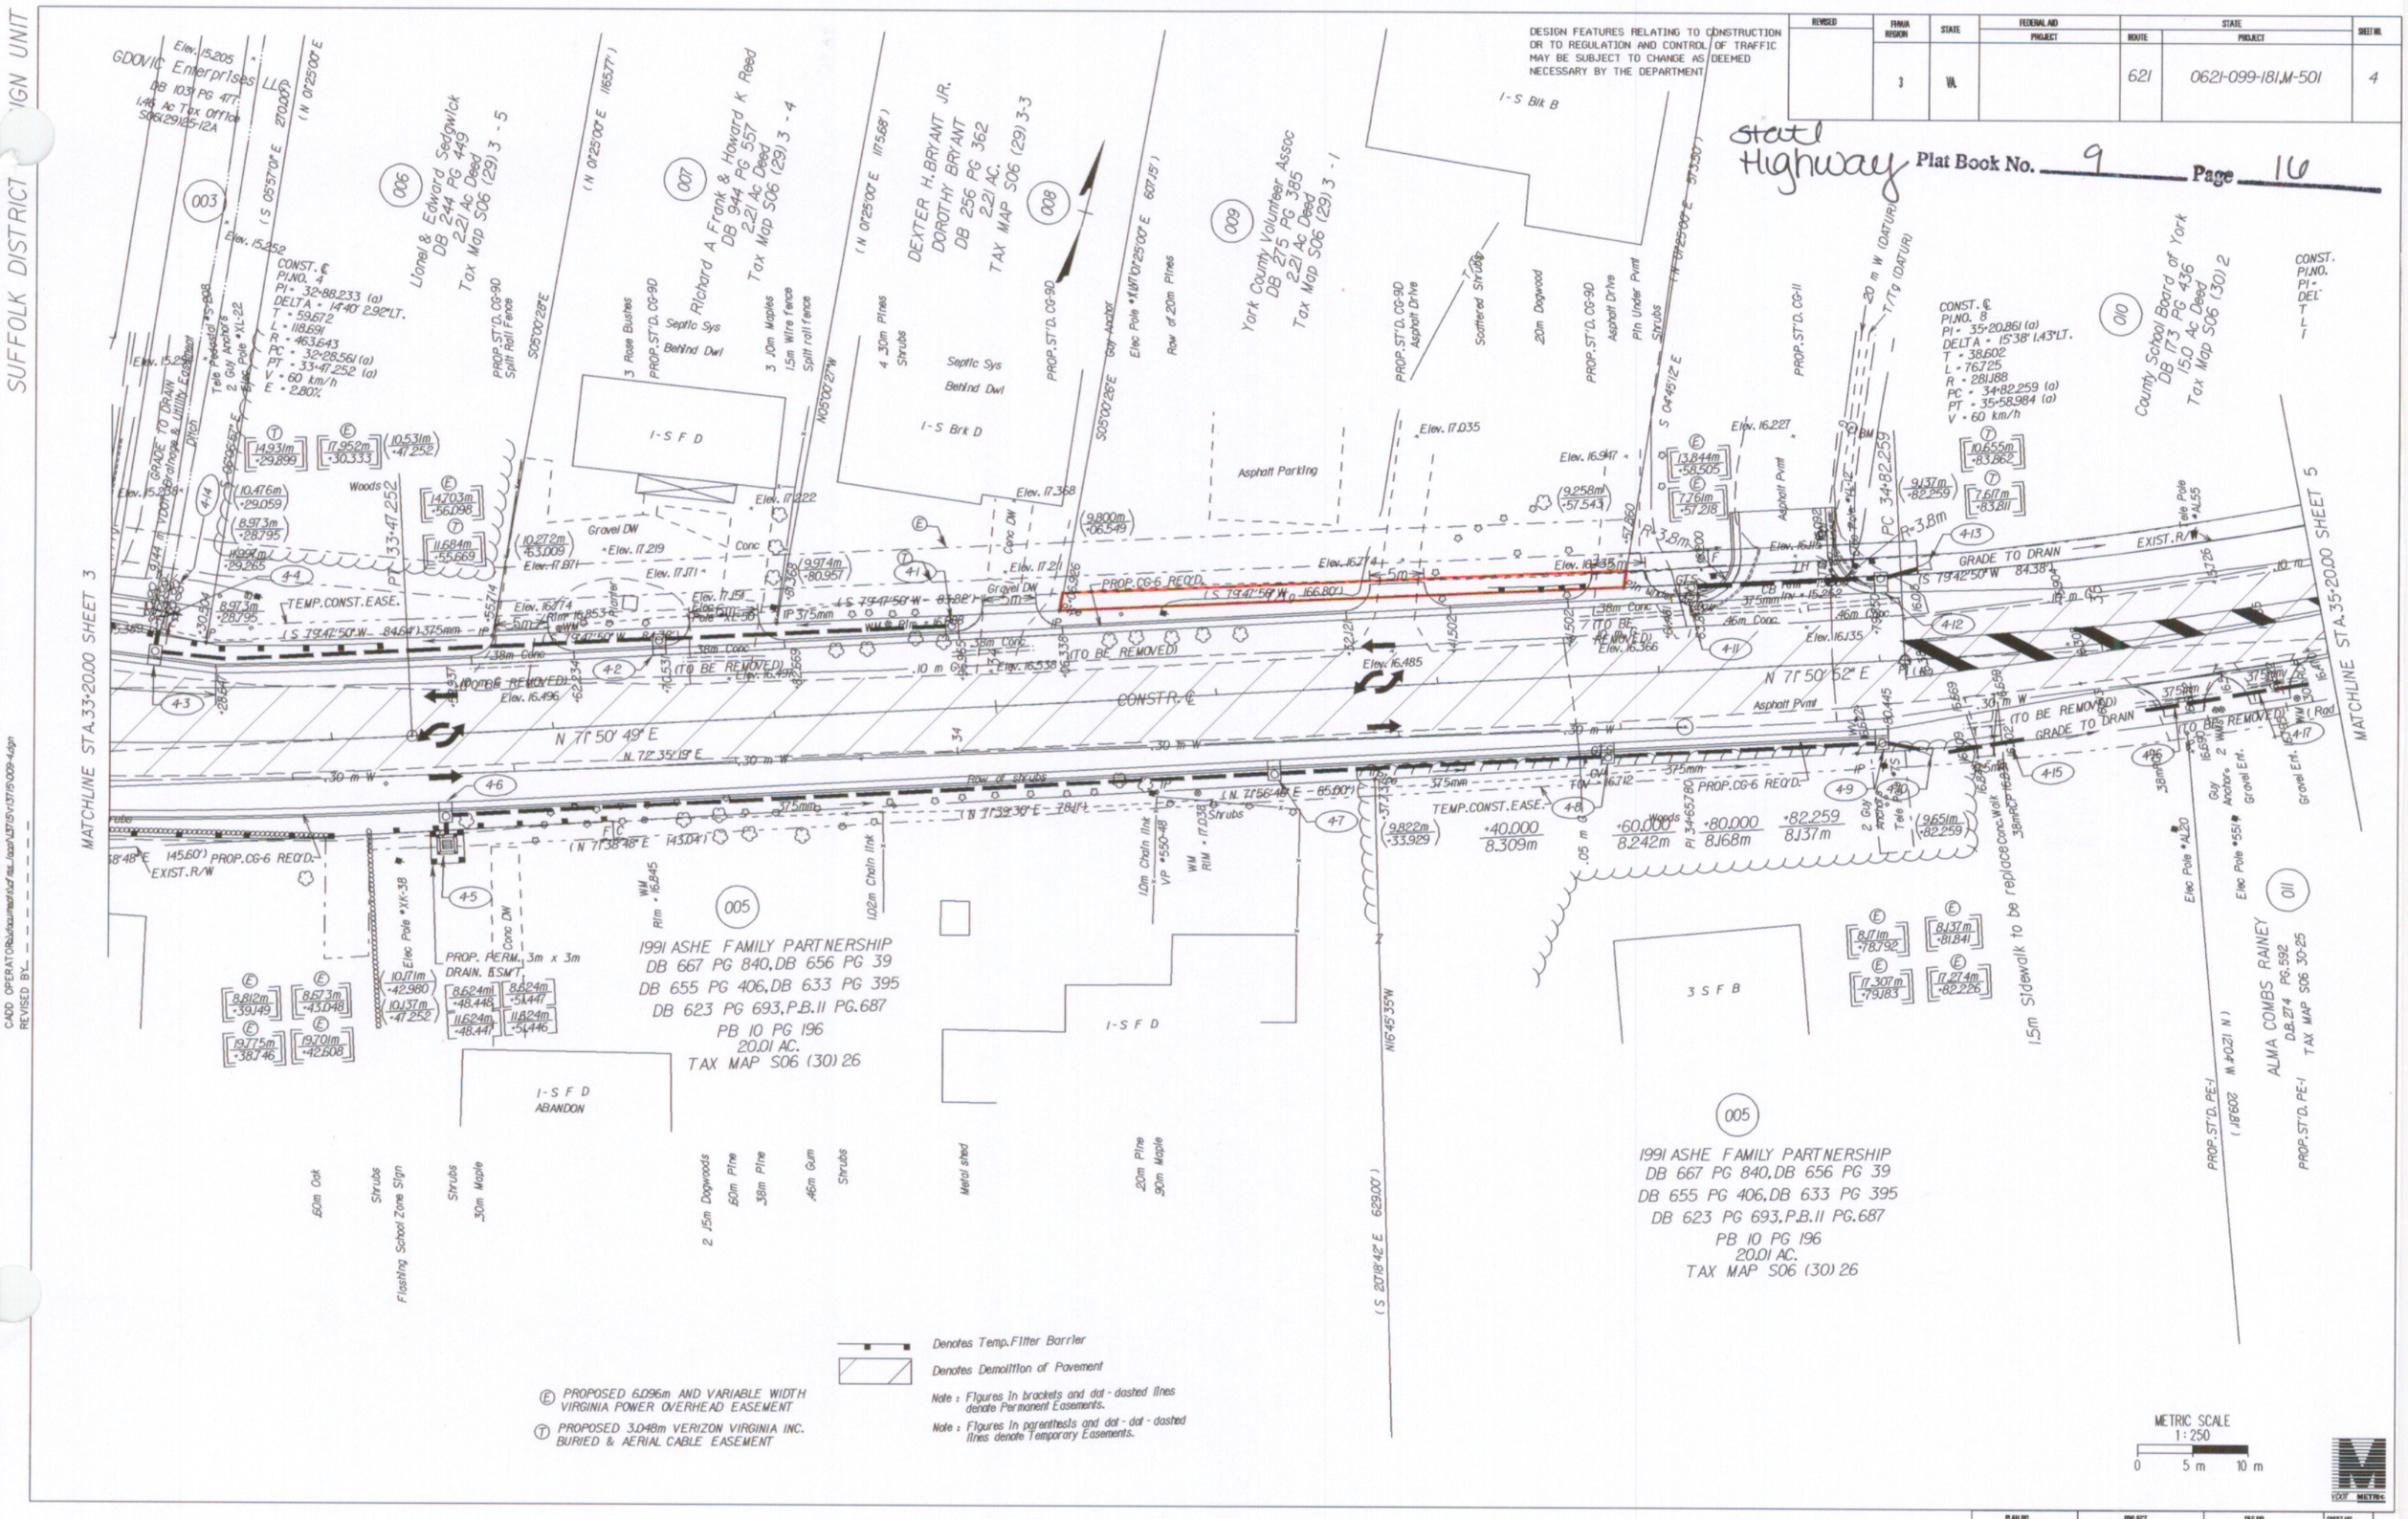

SURVEYED BY W.T.SALVAGE JR.(757)925-2662
SUPERVISED BY P.L.BAUTISTA (757)925-3595
DESIGNED BY K.E.BATTEN (757)925-1556
CADD OPERATOR
REVISED BY

1/23/02 (04:52)

PLAN NO.	PROJECT	FILE NO.	SHEET NO.
A	0621-099-181		4