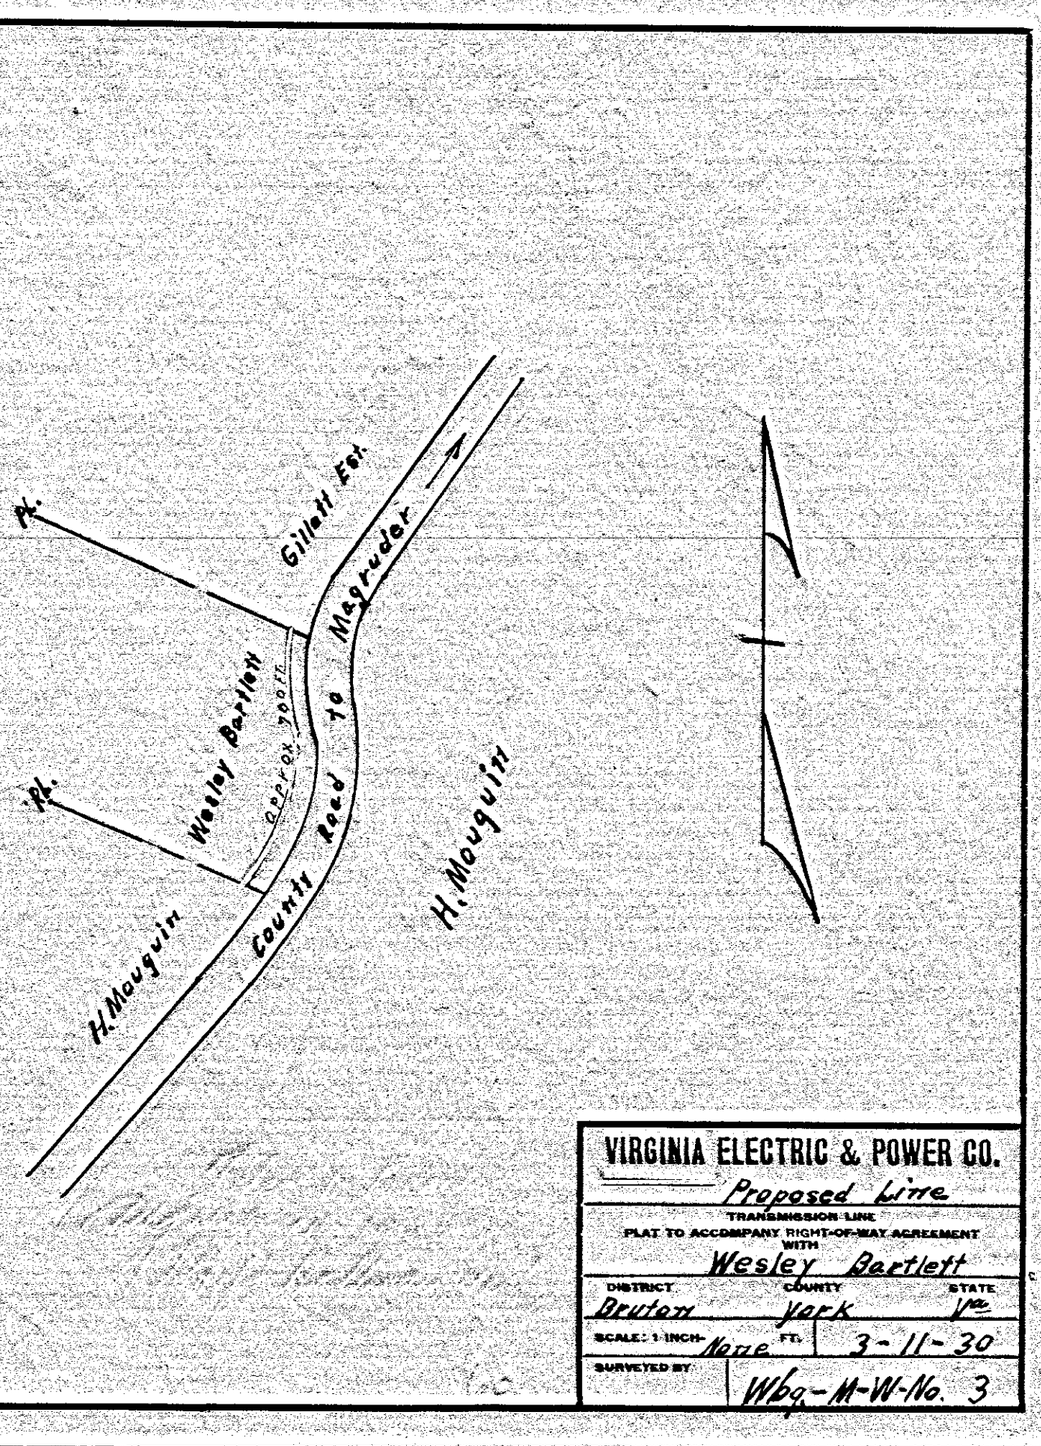

VIRGINIA ELECTRIC & POWER CO.

Proposed Line

TRANSMISSION LINE

PLAT TO ACCOMPANY RIGHT-OF-WAY AGREEMENT WITH

Wesley Bartlett

DISTRICT	COUNTY	STATE
Bruton	York	Va.

SCALE: 1 INCH = None FT. | 3-11-30

SURVEYED BY | Wbg-M-W-No. 3

SHEET No.

DRAWER No.

60

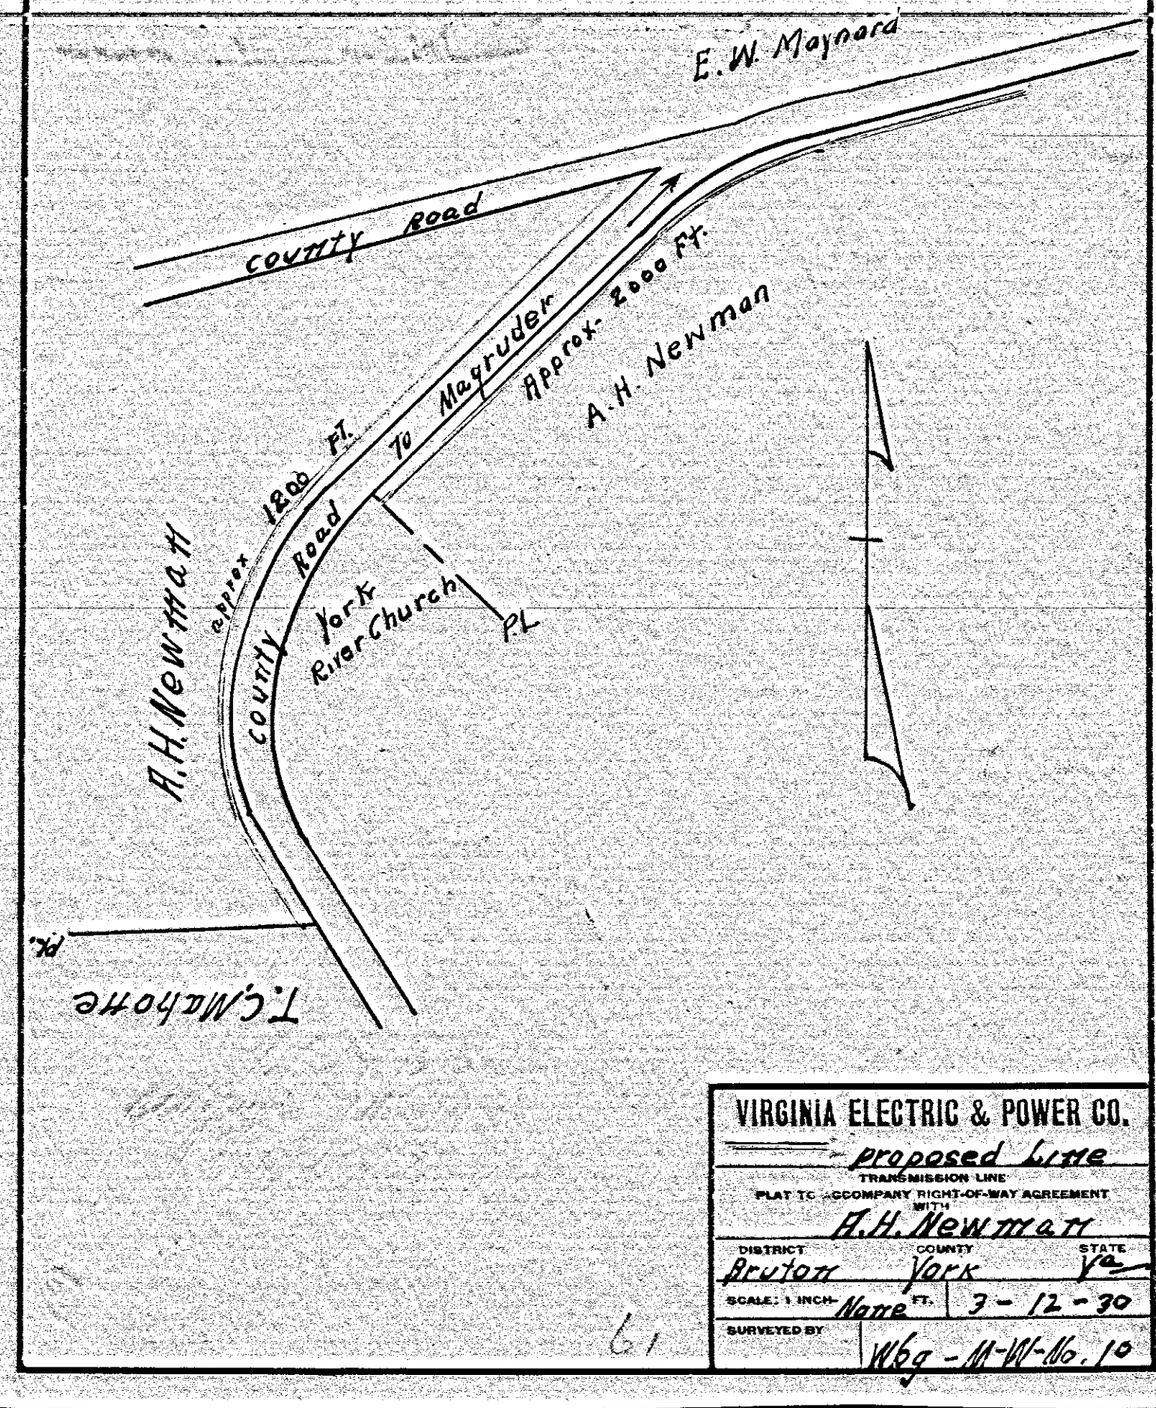

VIRGINIA ELECTRIC & POWER CO.

Proposed Line

TRANSMISSION LINE

PLAT TO ACCOMPANY RIGHT-OF-WAY AGREEMENT WITH

A. H. Newman

DISTRICT	COUNTY	STATE
Bruton	York	Va.

SCALE: 1 INCH = None FT. | 3-12-30

SURVEYED BY | Wbg-M-W-No. 10

SHEET No.

DRAWER No.

61

62

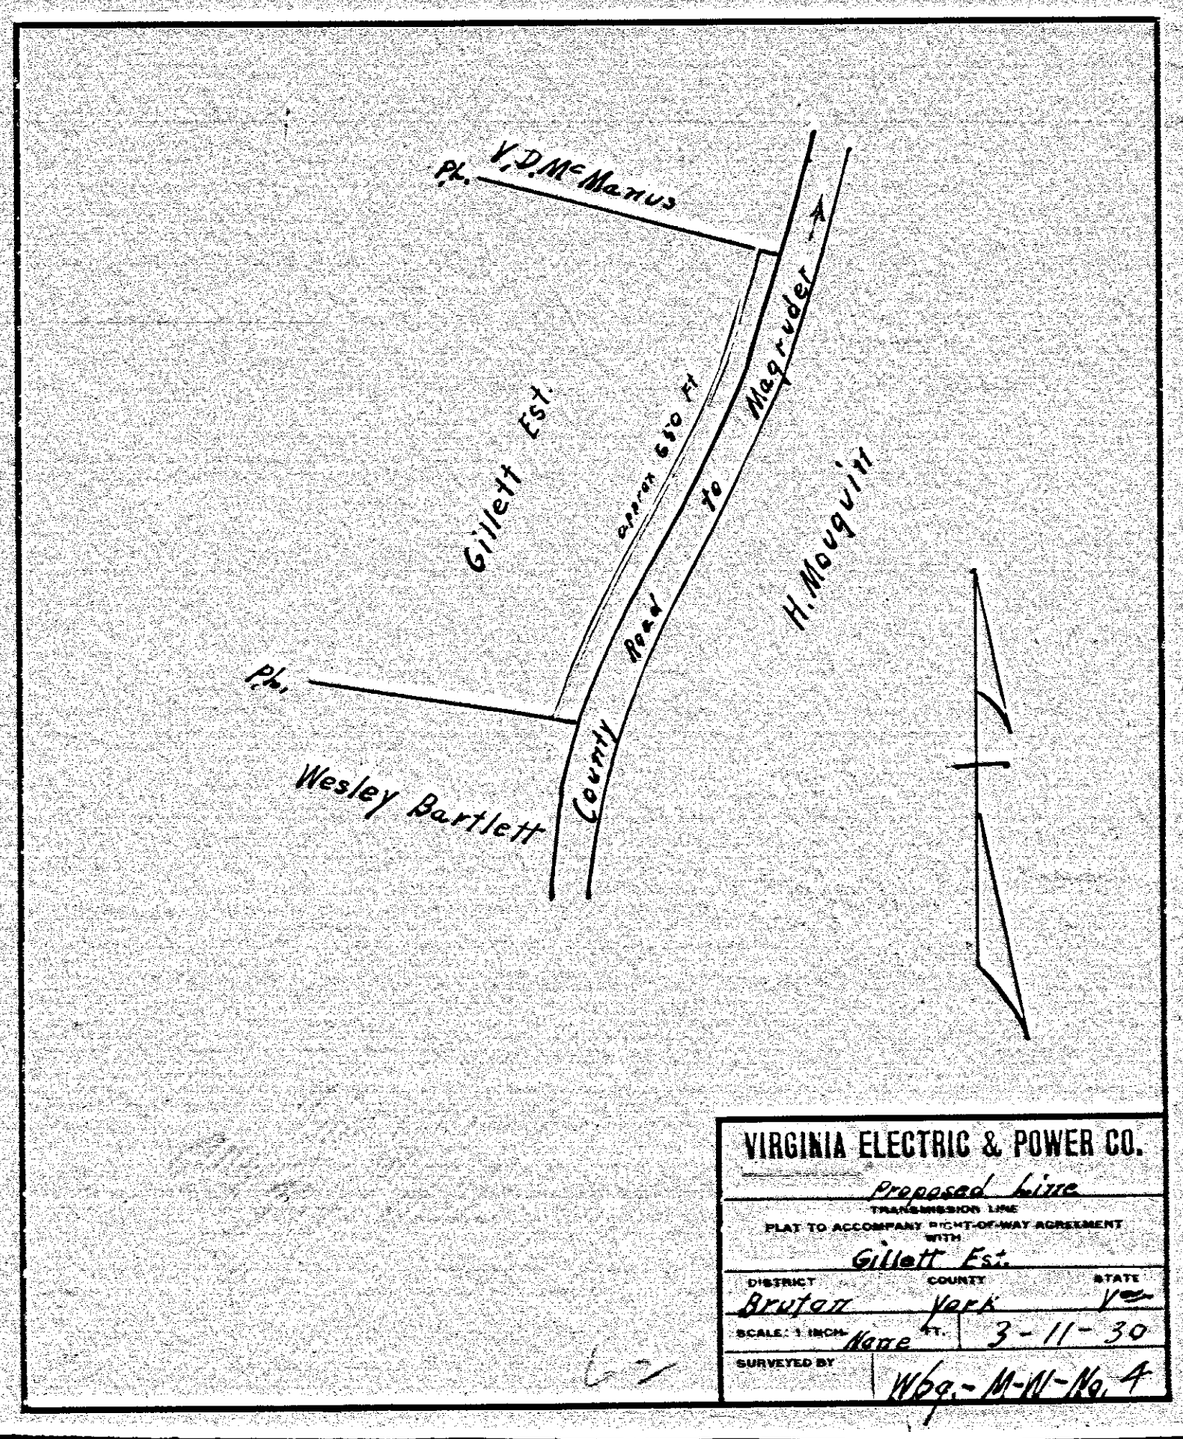

VIRGINIA ELECTRIC & POWER CO.

Proposed Line

TRANSMISSION LINE

PLAT TO ACCOMPANY RIGHT-OF-WAY AGREEMENT WITH

Gillett Est.

DISTRICT	COUNTY	STATE
Bruton	York	Va.

SCALE: 1 INCH = None FT. | 3-11-30

SURVEYED BY | Wbg-M-W-No. 4

SHEET No.

DRAWER No.

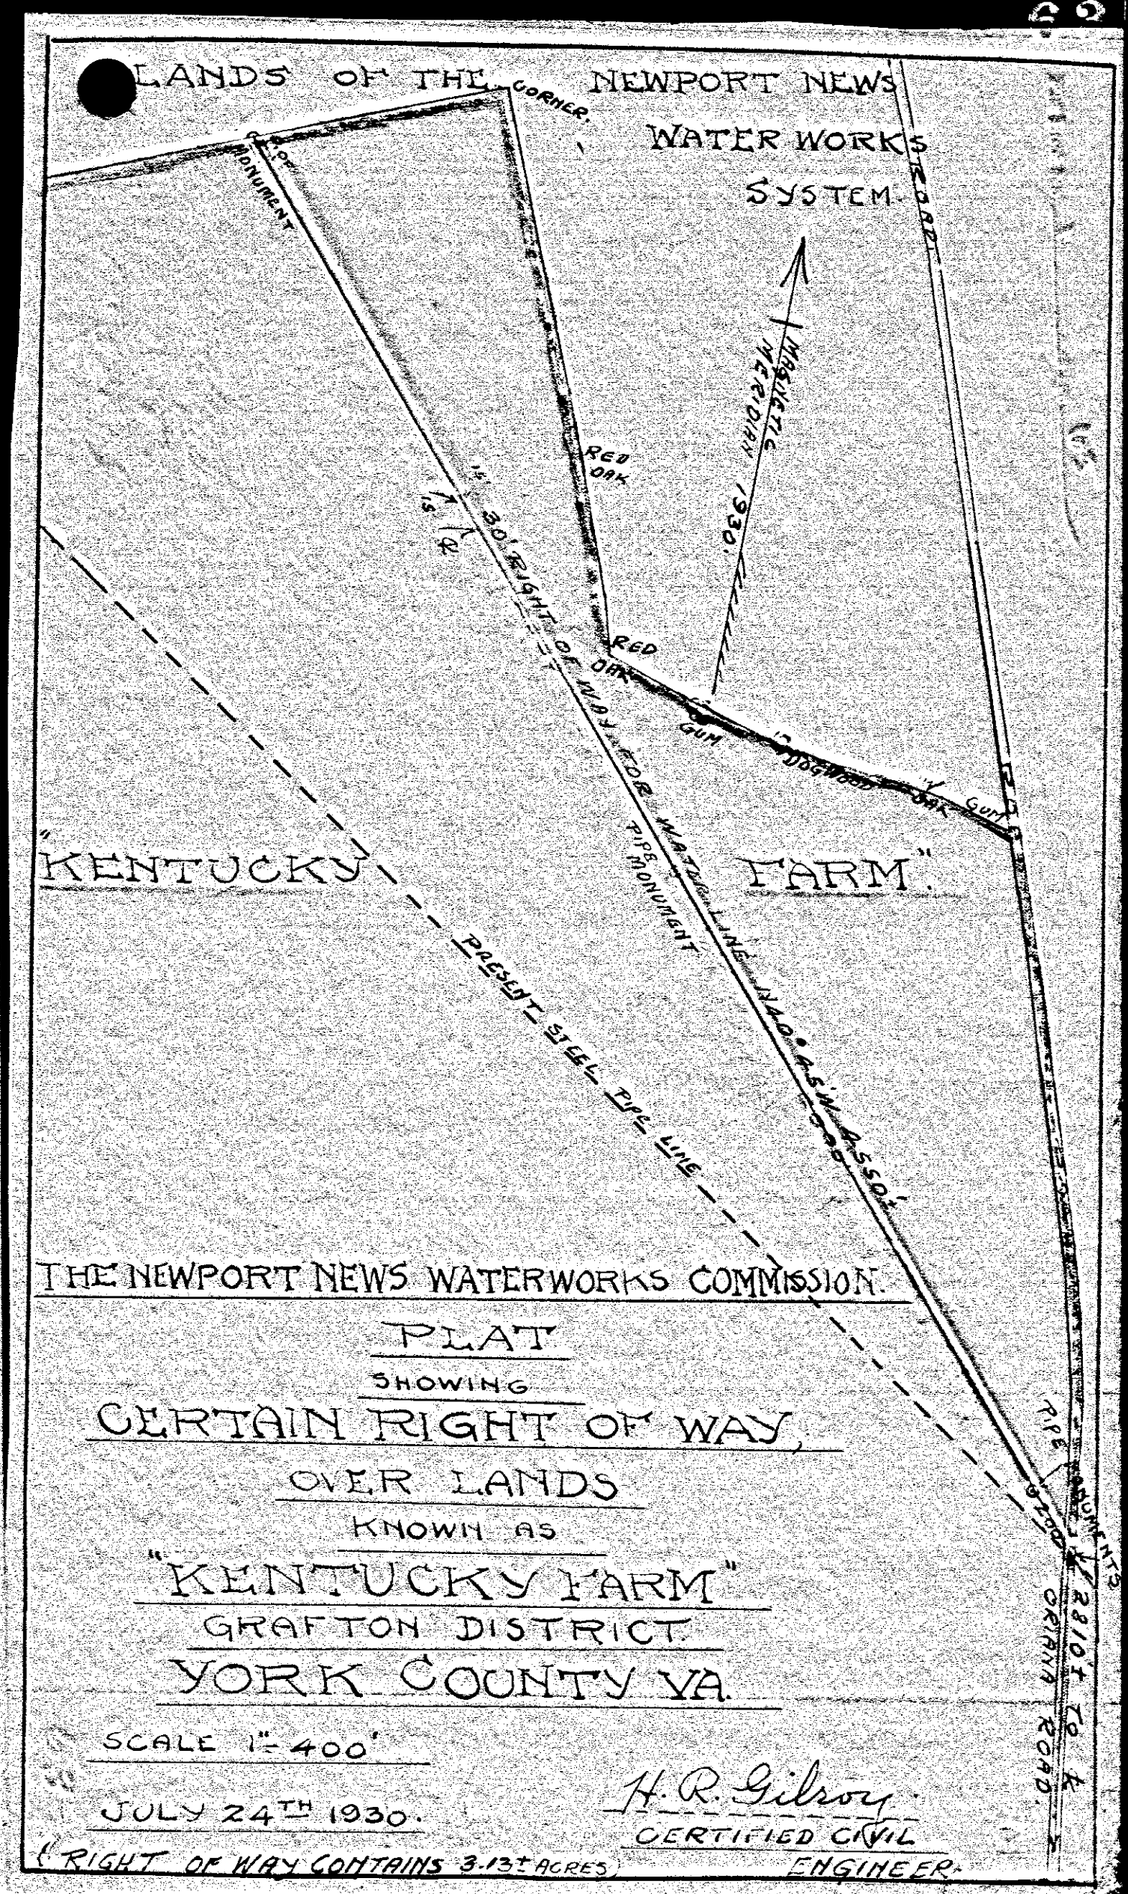

THE NEWPORT NEWS WATERWORKS COMMISSION.

PLAT

SHOWING

CERTAIN RIGHT OF WAY,

OVER LANDS

KNOWN AS

"KENTUCKY FARM"

GRAFTON DISTRICT

YORK COUNTY VA.

SCALE 1" = 400'

JULY 24TH 1930.

H. R. Gilroy.

CERTIFIED CIVIL ENGINEER.

(RIGHT OF WAY CONTAINS 3.13± ACRES)