Filed in the Clerk's Office, Circuit Court, York Co., Va.
the 28th day of Feb. 1972

Teste:
MELVILLE I. BRYANT, Clerk
Edith M Elliott D. C.
Plat Book #8, p. 323

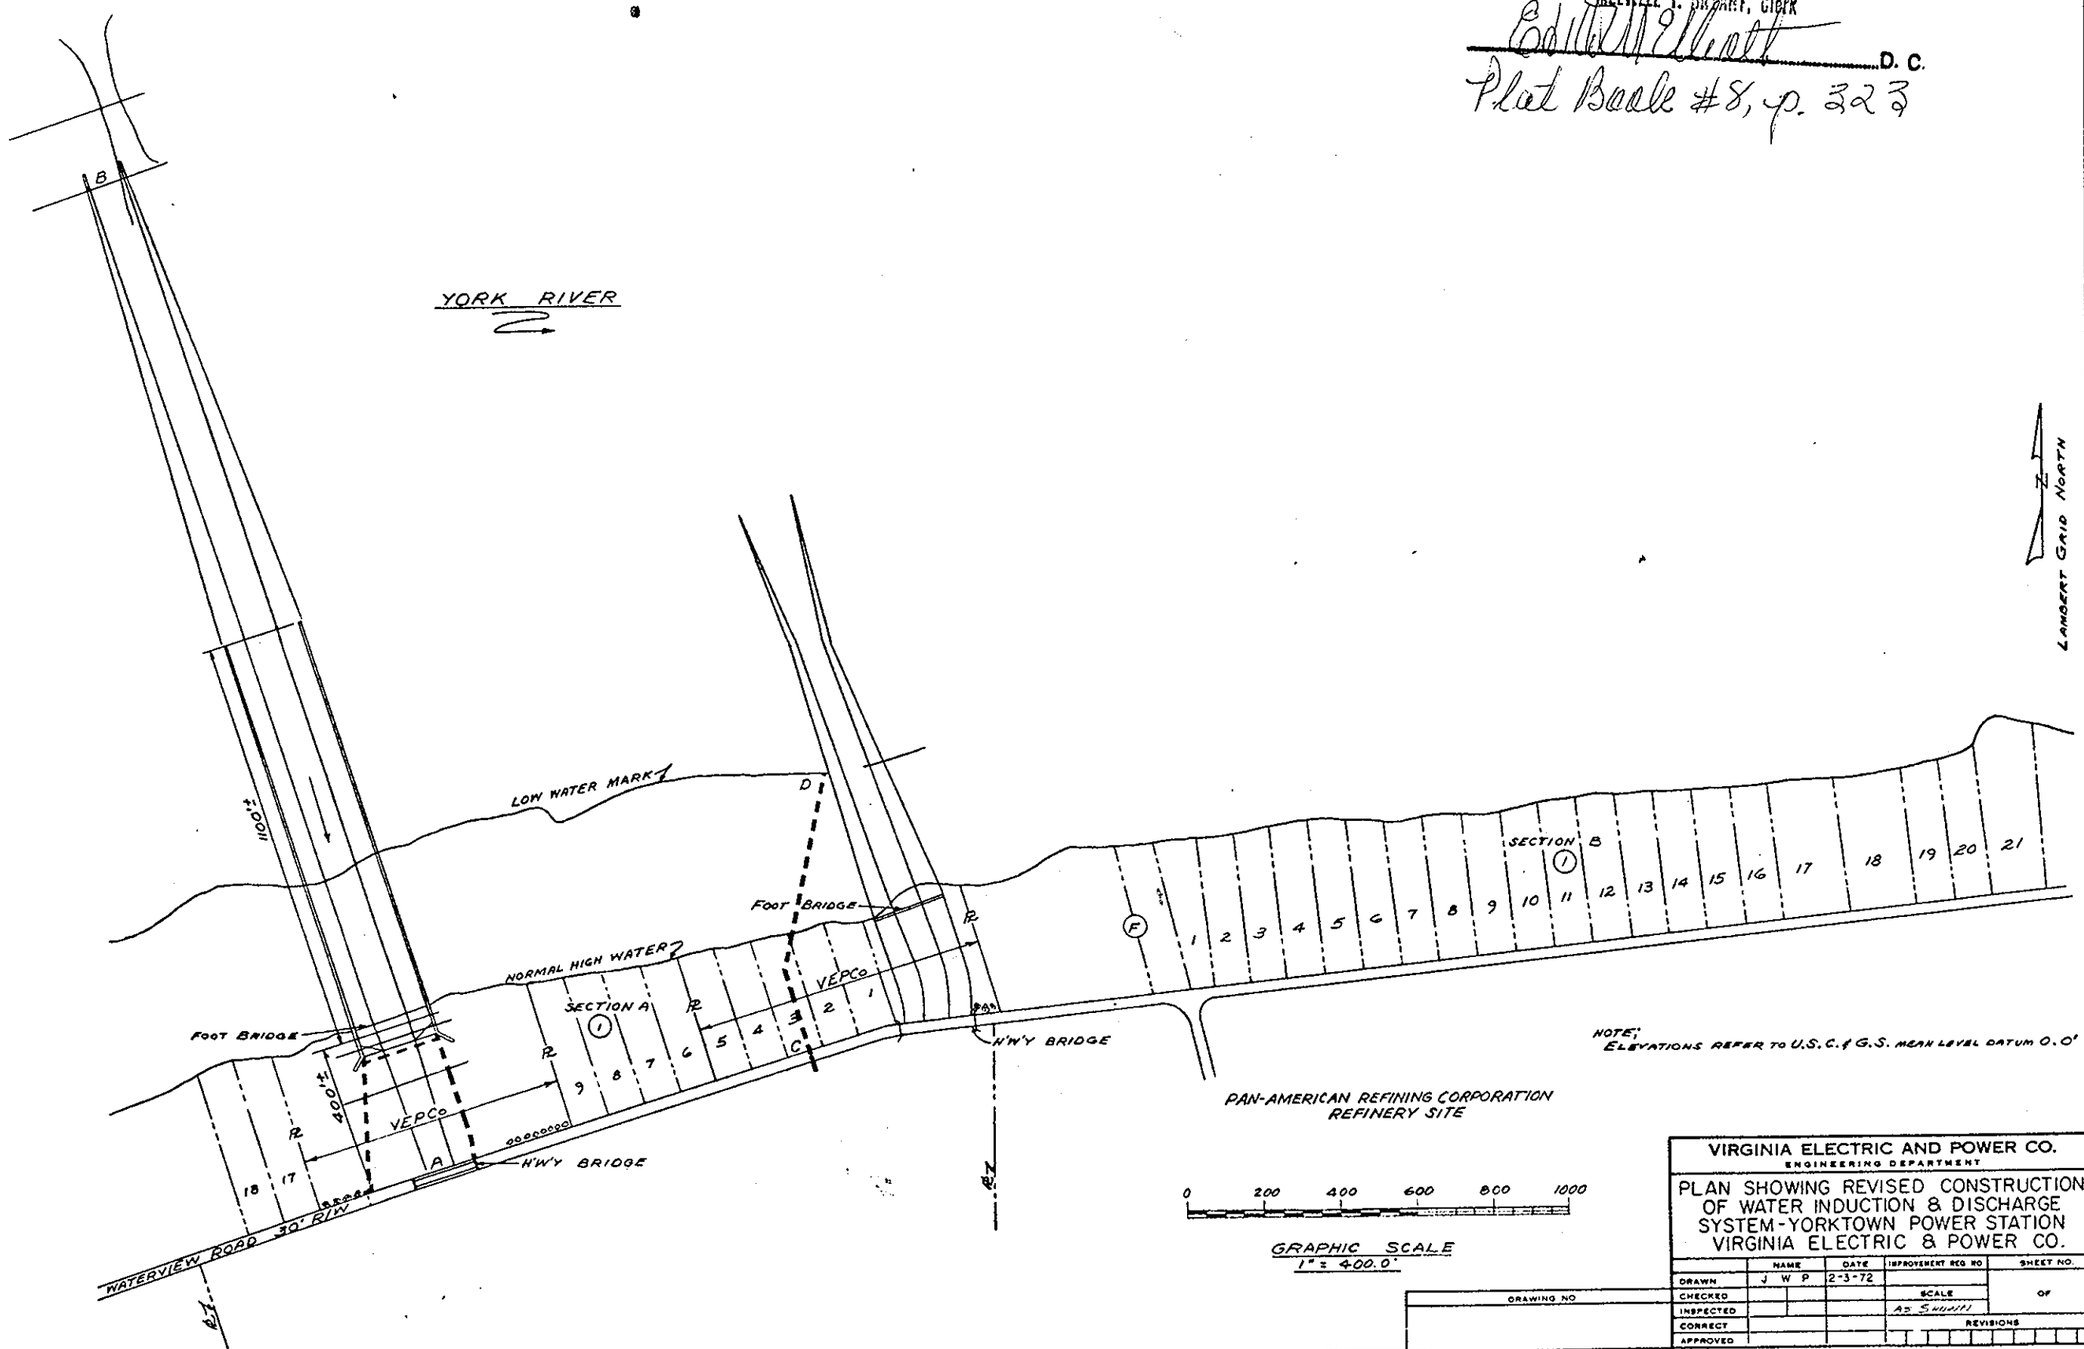

NOTE: ELEVATIONS REFER TO U.S.C. & G.S. MEAN LEVEL DATUM 0.0'

VIRGINIA ELECTRIC AND POWER CO.
ENGINEERING DEPARTMENT

PLAN SHOWING REVISED CONSTRUCTION OF WATER INDUCTION & DISCHARGE SYSTEM-YORKTOWN POWER STATION VIRGINIA ELECTRIC & POWER CO.

	NAME	DATE	IMPROVEMENT REQ NO	SHEET NO.
DRAWN	J W P	2-3-72		
CHECKED			SCALE	OF
INSPECTED			AS SHOWN	
CORRECT			REVISIONS	
APPROVED				

DRAWING NO

WORK ORDER | BILL OF MATERIAL

REVISIONS

DESCRIPTION	APPROVED	CHECKED	DATE

DRAWING REFERENCES

TITLE	ELECTRICAL	ELECTRICAL	STEEL ASSEMBLY	STEEL DETAILS	FOUNDATIONS	CONDUIT & GROUNDS	LOCATION PLAN	LOT PLAN	TOPOGRAPHY