SURVEYED BY _ BOB HARMON (757) 253-5137
SUPERVISED BY _ P.H. BYBUM (757) 925-2557
DESIGNED BY _ M.D. WINSTEAD (757) 925-2556
HAMPTON ROADS DISTRICT DESIGN UNIT

DESIGN FEATURES RELATING TO CONSTRUCTION OR TO REGULATION AND CONTROL OF TRAFFIC MAY BE SUBJECT TO CHANGE AS DEEMED NECESSARY BY THE DEPARTMENT

REVISED	STATE	FEDERAL AID PROJECT	ROUTE	STATE PROJECT	SHEET NO.
12/09/05 02/06/06	VA.		17	6017-099-129, RW-201, C-501	14

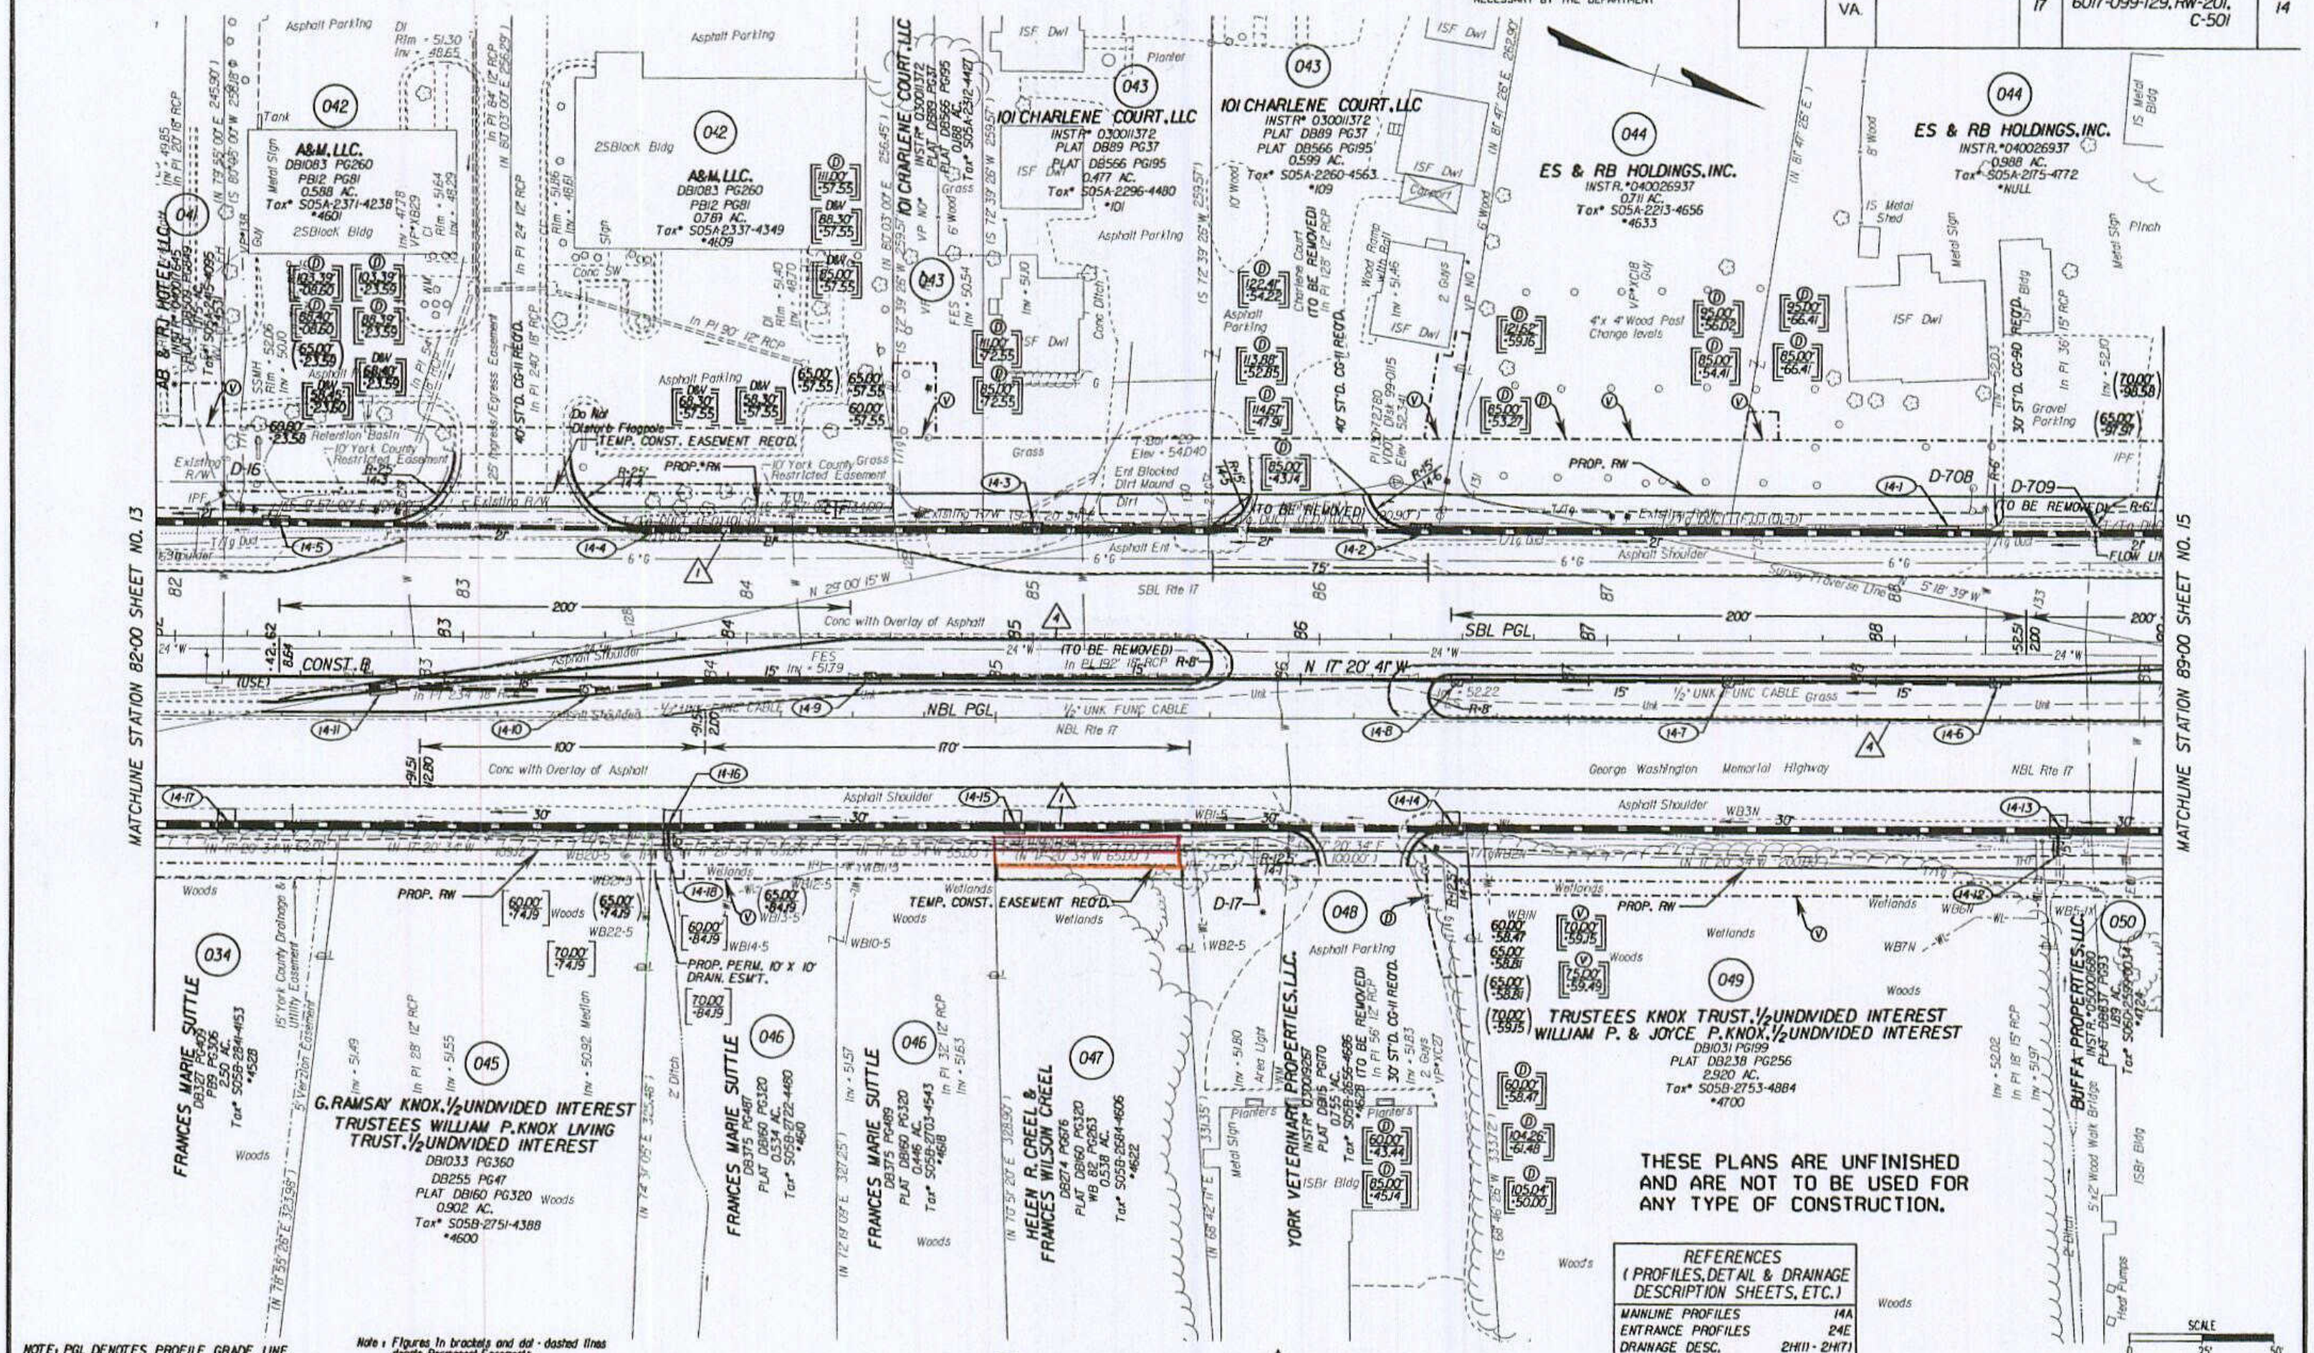

THESE PLANS ARE UNFINISHED AND ARE NOT TO BE USED FOR ANY TYPE OF CONSTRUCTION.

REFERENCES (PROFILES, DETAIL & DRAINAGE DESCRIPTION SHEETS, ETC.)	
MAINLINE PROFILES	14A
ENTRANCE PROFILES	24E
DRAINAGE DESC.	2H(1) - 2H(7)
CROSS-OVER DETAIL	2E

NOTE: PGL DENOTES PROFILE GRADE LINE
NOTE: SEE GENERAL NOTES FOR E&S LEGEND
DENOTES DRAINAGE STRUCTURE NUMBER

Note: Figures in brackets and dot - dashed lines denote Permanent Easements.
(V) Denotes variable easement required for Verizon Virginia
(D) Denotes variable easement required for Dominion Virginia Power

Note: Figures in parenthesis and dot - dot - dashed lines denote Temporary Easements.

C ..... Denotes Construction Limits in Cuts
F ___ Denotes Construction Limits in Fills
1 ST'D. CG-7 REQ'D.
4 ST'D. MS-2 REQ'D.

SCALE 0 25' 50'

PLAN NO.	PROJECT	FILE NO.	SHEET NO.
	6017-099-129		14

State Highway

Plat Book No. 9 Page 251