PAGE 1 PAGE 3

15

Design File = c:\documents\cfms_local\view\60843\d60843\d60843i3c.dgn Ref. File = c:\documents\cfms_local\view\60843\d60843\d60843des.dgn Ref. File = c:\documents\cfms_local\ref\d60843pat.dgn Ref. File = c:\documents\cfms_local\ref\e60843.dgn Ref. File = c:\documents\cfms_local\ref\r60843utnew.dgn Ref. File = c:\documents\cfms_local\ref\su60843.dgn Ref. File = c:\documents\cfms_local\ref\s60843.dgn

Design levels on = 1-63 Levels On = 1-54,56-63 Levels On = 1-63 Levels On = 1-63 Levels On = 1-63 Levels On = 1-63 Levels On = 1-63

SURVEYED BY BOB HARMON (757) 253-5131
SUPERVISED BY T.K. HAYNAM, P.E. (757) 925-2406
DESIGNED BY K.D. MCKINNA, P.E. (757) 925-3622
HAMPTON ROADS DISTRICT DESIGN UNIT

UTILITY OWNERS:

SEE SHEET 3 FOR DETAILS.

DESIGN FEATURES RELATING TO CONSTRUCTION OR TO REGULATION AND CONTROL OF TRAFFIC MAY BE SUBJECT TO CHANGE AS DEEMED NECESSARY BY THE DEPARTMENT

REVISED	STATE	FEDERAL AID PROJECT	STATE ROUTE	STATE PROJECT	SHEET NO.
06/08/06 07/25/06	VA.		17	6017-099-129, RW-201, C-501	13C

THESE PLANS ARE UNFINISHED AND ARE NOT TO BE USED FOR ANY TYPE OF CONSTRUCTION.

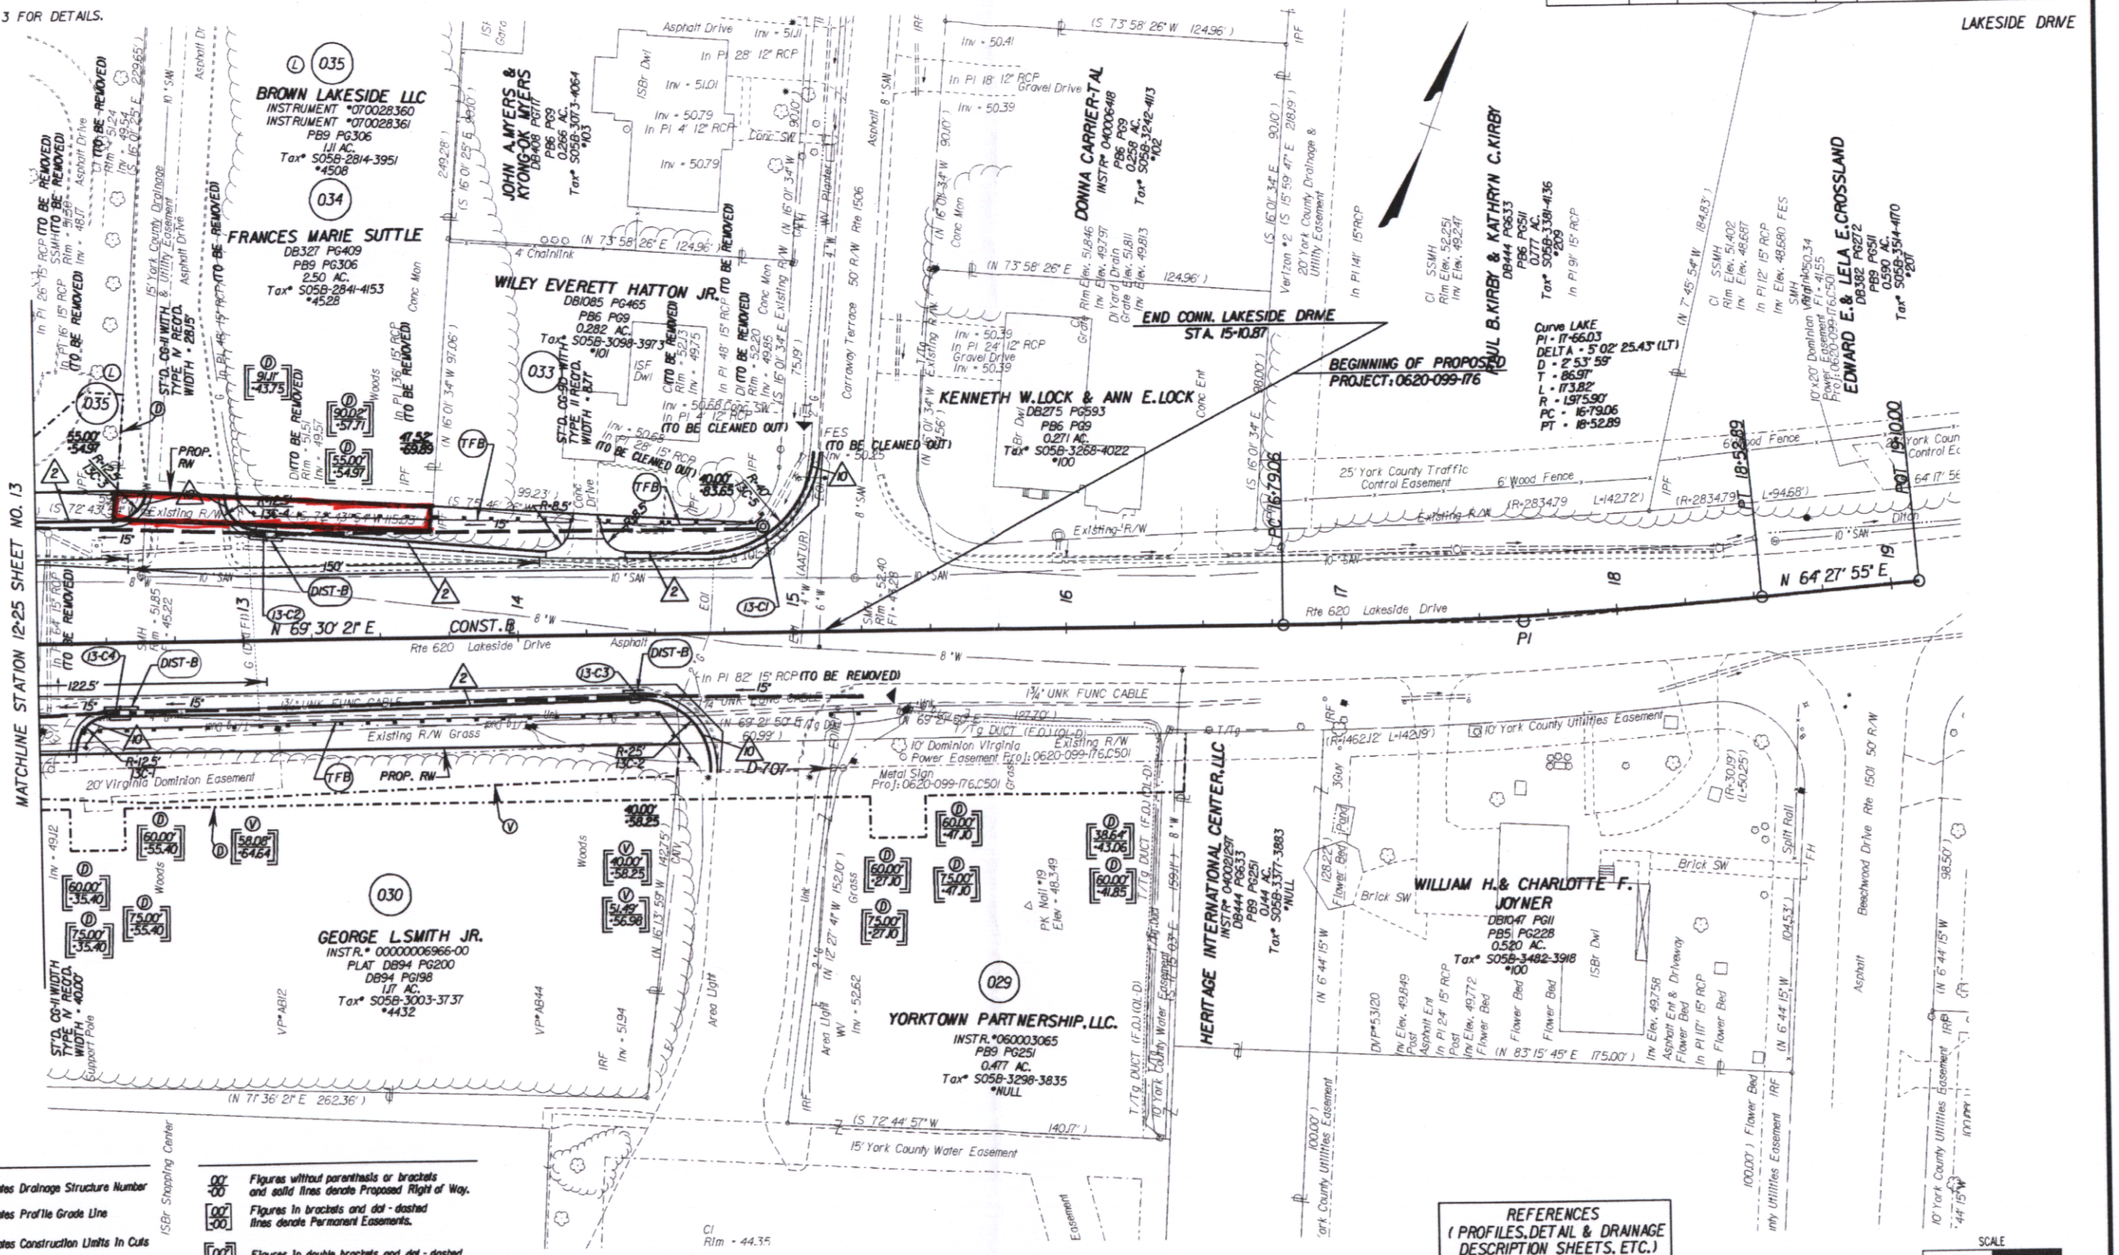

LEGEND

- Denotes Drainage Structure Number
- PGL Denotes Profile Grade Line
- C Denotes Construction Limits In Cuts
- F Denotes Construction Limits In Fills
- V Denotes variable easement required for Verizon Virginia
- D Denotes variable easement required for Dominion Virginia Power
- 00' -00 Figures without parenthesis or brackets and solid lines denote Proposed Right of Way.
- 00' -00 Figures in brackets and dot - dashed lines denote Permanent Easements.
- 00' -00 Figures in double brackets and dot - dashed lines denote Permanent Utility Easements.
- 2 ST'D. CG-6 REQ'D.
- 10 RAD. CG-6 REQ'D.

NOTES
See General Notes for E&S Legend

REFERENCES
(PROFILES, DETAIL & DRAINAGE DESCRIPTION SHEETS, ETC.)

CONNECTION PROFILES	13D
ENTRANCE PROFILES	24J
DRAINAGE DESC.	2H(1) - 2H(7)

SCALE 0 25' 50'

PLAN NO.	PROJECT	FILE NO.	SHEET NO.
	6017-099-129		13C

State Hwy Plat Book # 10 Pg 279 doc instr# 080026133