SURVEYED BY [illegible]
SUPERVISED BY T.K.HAYNAM,P.E. (757) 925-2406
DESIGNED BY K.D.MCKINNA,P.E. (757) 925-3622
HAMPTON ROADS DISTRICT DESIGN UNIT

UTILITY OWNERS:

SEE SHEET 3 FOR DETAILS.

DESIGN FEATURES RELATING TO CONSTRUCTION OR TO REGULATION AND CONTROL OF TRAFFIC MAY BE SUBJECT TO CHANGE AS DEEMED NECESSARY BY THE DEPARTMENT

REVISED	STATE	FEDERAL AID PROJECT	ROUTE	STATE PROJECT	SHEET NO.
03/23/06	VA.		17	6017-099-129, RW-201, C-501	23B

WOLF TRAP ROAD

THESE PLANS ARE UNFINISHED AND ARE NOT TO BE USED FOR ANY TYPE OF CONSTRUCTION.

PAGE 1 PAGE 2

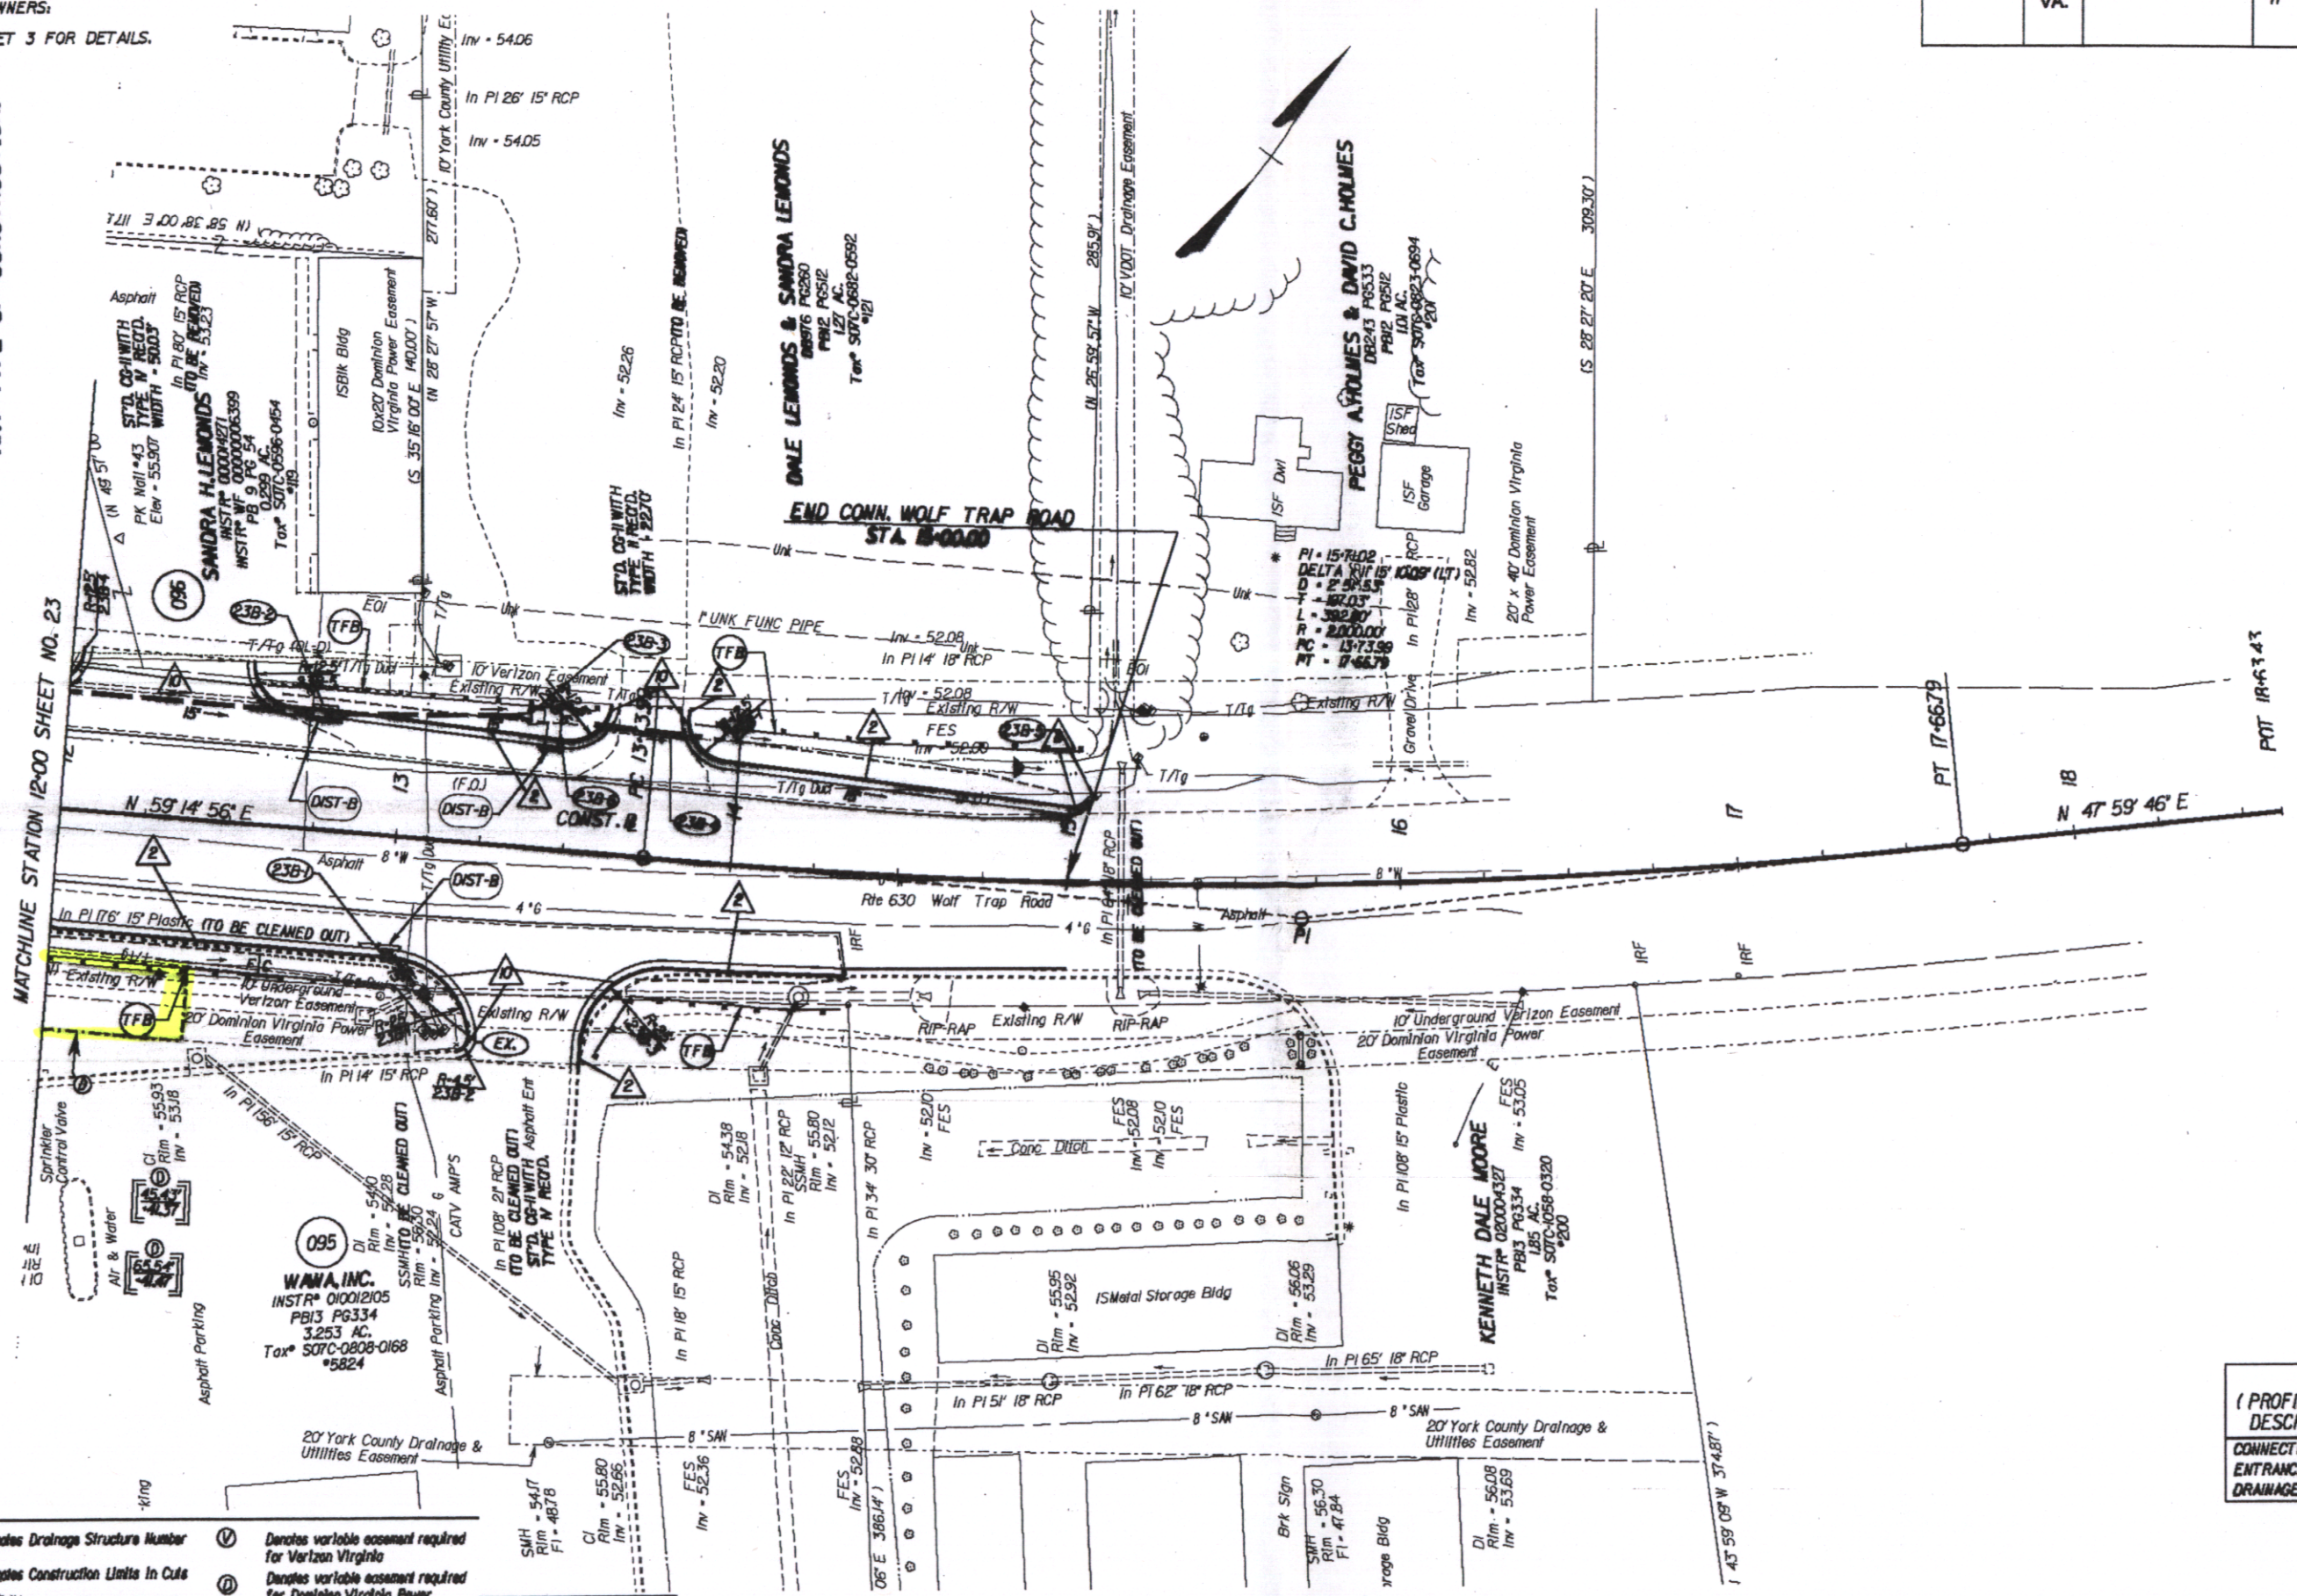

LEGEND

- Denotes Drainage Structure Number
- Denotes Construction Limits In Cuts
- Denotes Construction Limits In Fills
- Figures in double brackets and dot-dashed lines denote Permanent Utility Easements.
- Denotes variable easement required for Verizon Virginia
- Denotes variable easement required for Dominion Virginia Power
- PGL Denotes Profile Grade Line
- ST'D. CG-6 REQ'D.
- RAD. CG-2 REQ'D.
- ST'D. CG-6 REQ'D.

NOTES

See General Notes for E&S Legend

REFERENCES
(PROFILES, DETAIL & DRAINAGE DESCRIPTION SHEETS, ETC.)

CONNECTION PROFILE	23C
ENTRANCE PROFILES	24K
DRAINAGE DESC.	2H(1) - 2H(7)

SCALE 0 25' 50'

PLAN NO.	PROJECT	FILE NO.	SHEET NO.
	6017-099-129		23B

Inst # 080026146 State Hwy Plat Book # 10 Pg 294