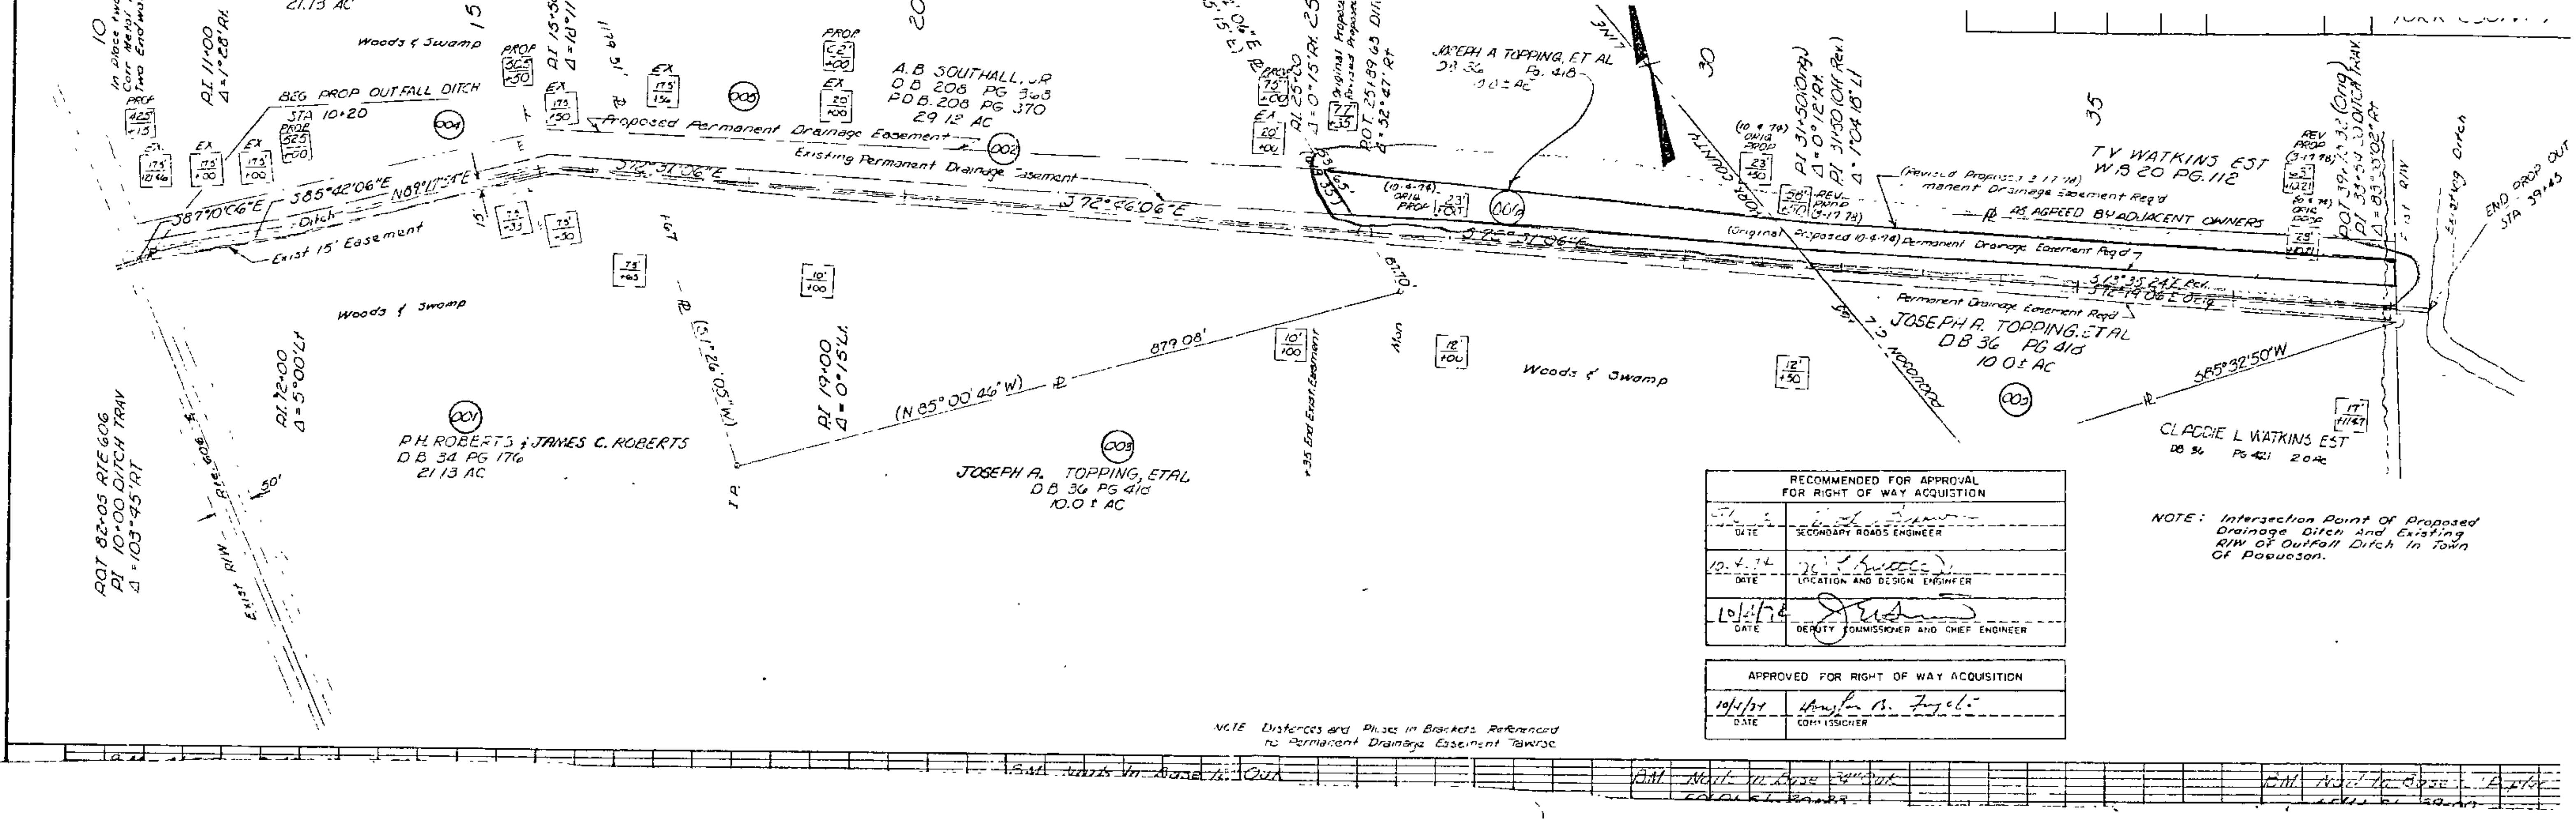

PLAN

NOTE BOOK

No.

SURVEYED
PLOTTED
ALIGNMENT CHECKED
R. OF WAY CHECKED

BY | DATE

DISTRICT DESIGN UNIT