State Highway Plat Book No. 8 Page 189

SUFFOLK DISTRICT DESIGN UNIT

DESIGN FEATURES RELATING TO CONSTRUCTION OR TO REGULATION AND CONTROL OF TRAFFIC MAY BE SUBJECT TO CHANGE AS DEEMED NECESSARY BY THE DEPARTMENT

REVISED	FHWA REGION	STATE	FEDERAL AID PROJECT	STATE ROUTE	STATE PROJECT	SHEET NO.
03-05-98	3	VA.		621	0621-099-175, C-501	7

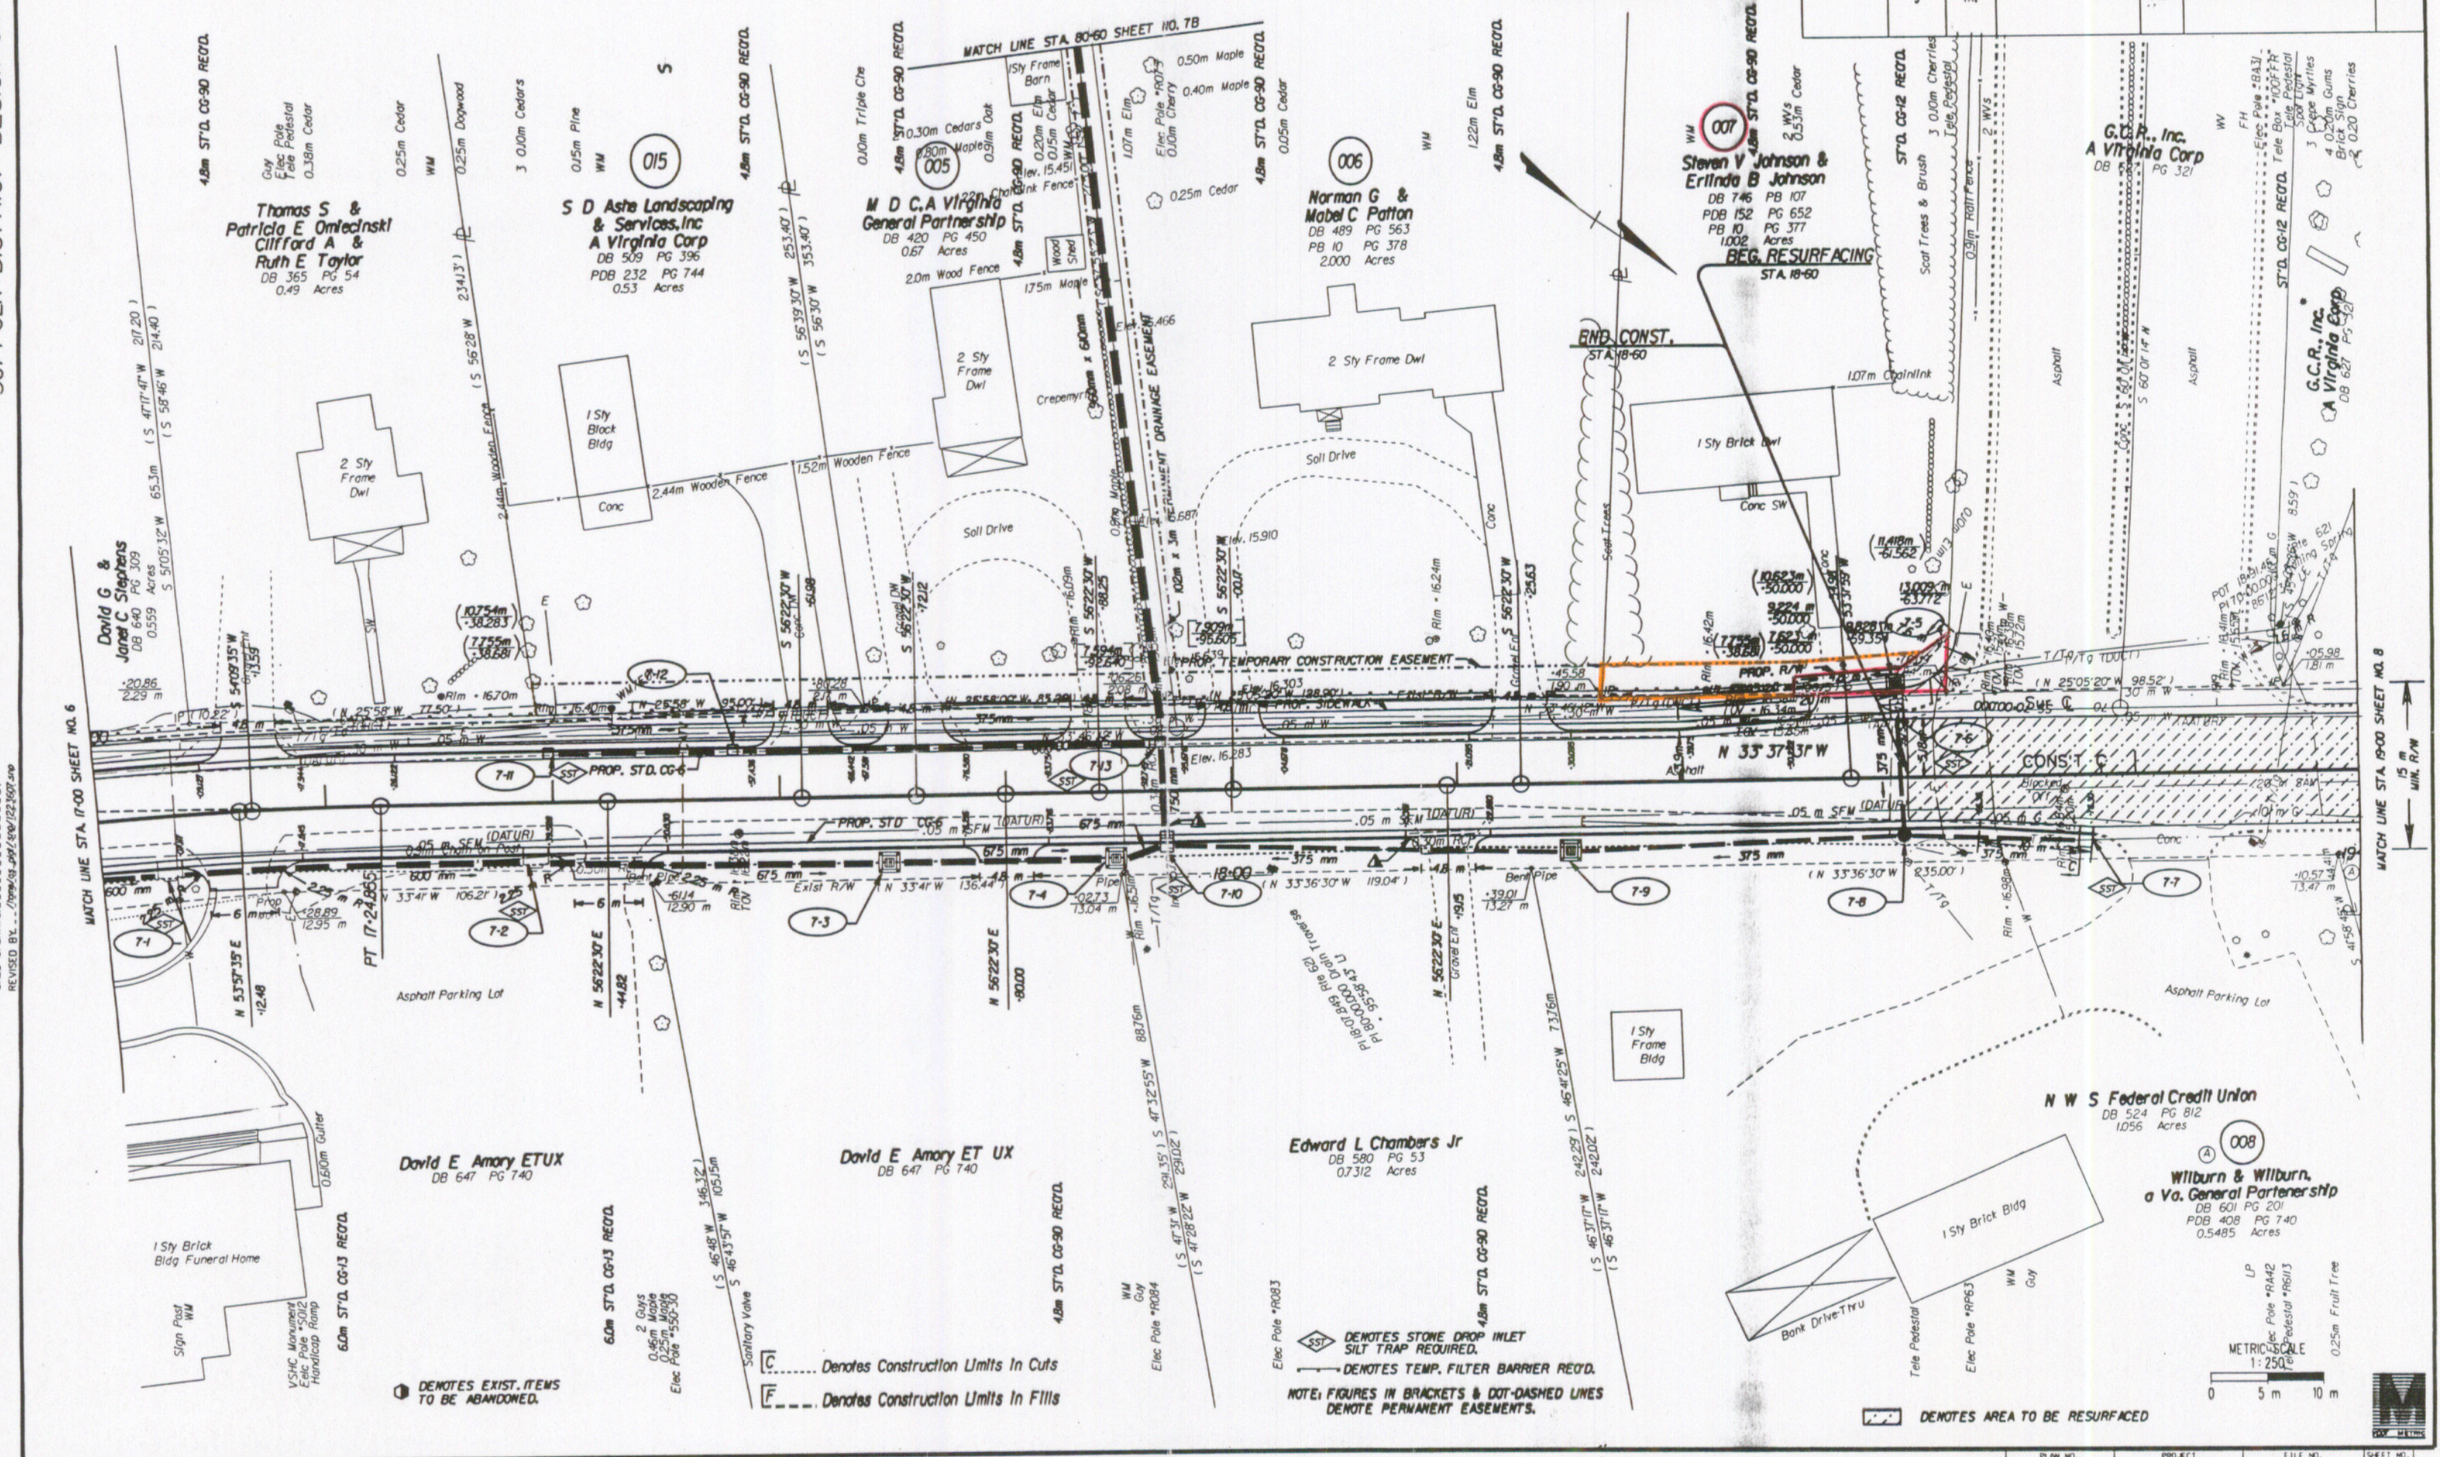

SURVEYED BY: G.B. HARRIS, III
SUPERVISED BY: R.T. SCOTT, JR.
DESIGNED BY: J.S. SPEIGHT (757)925-2558
CADD OPERATOR: J.S. SPEIGHT
REVISED BY: /home/os_plat/snp/1223607.snp

03/04/98 11:42:26

PLAN NO.	PROJECT	FILE NO.	SHEET NO.
A	0621-099-175		7