REVISED	FHWA REGION	STATE	FEDERAL AID PROJECT	ROUTE	STATE PROJECT	SHEET NO
07/21/99	3	VA.	STP-5403( )	600	0600-099-168,M-502 R/W-202	4

DESIGN FEATURES RELATING TO CONSTRUCTION OR TO REGULATION AND CONTROL OF TRAFFIC MAY BE SUBJECT TO CHANGE AS DEEMED NECESSARY BY THE DEPARTMENT

SUFFOLK DISTRICT DESIGN

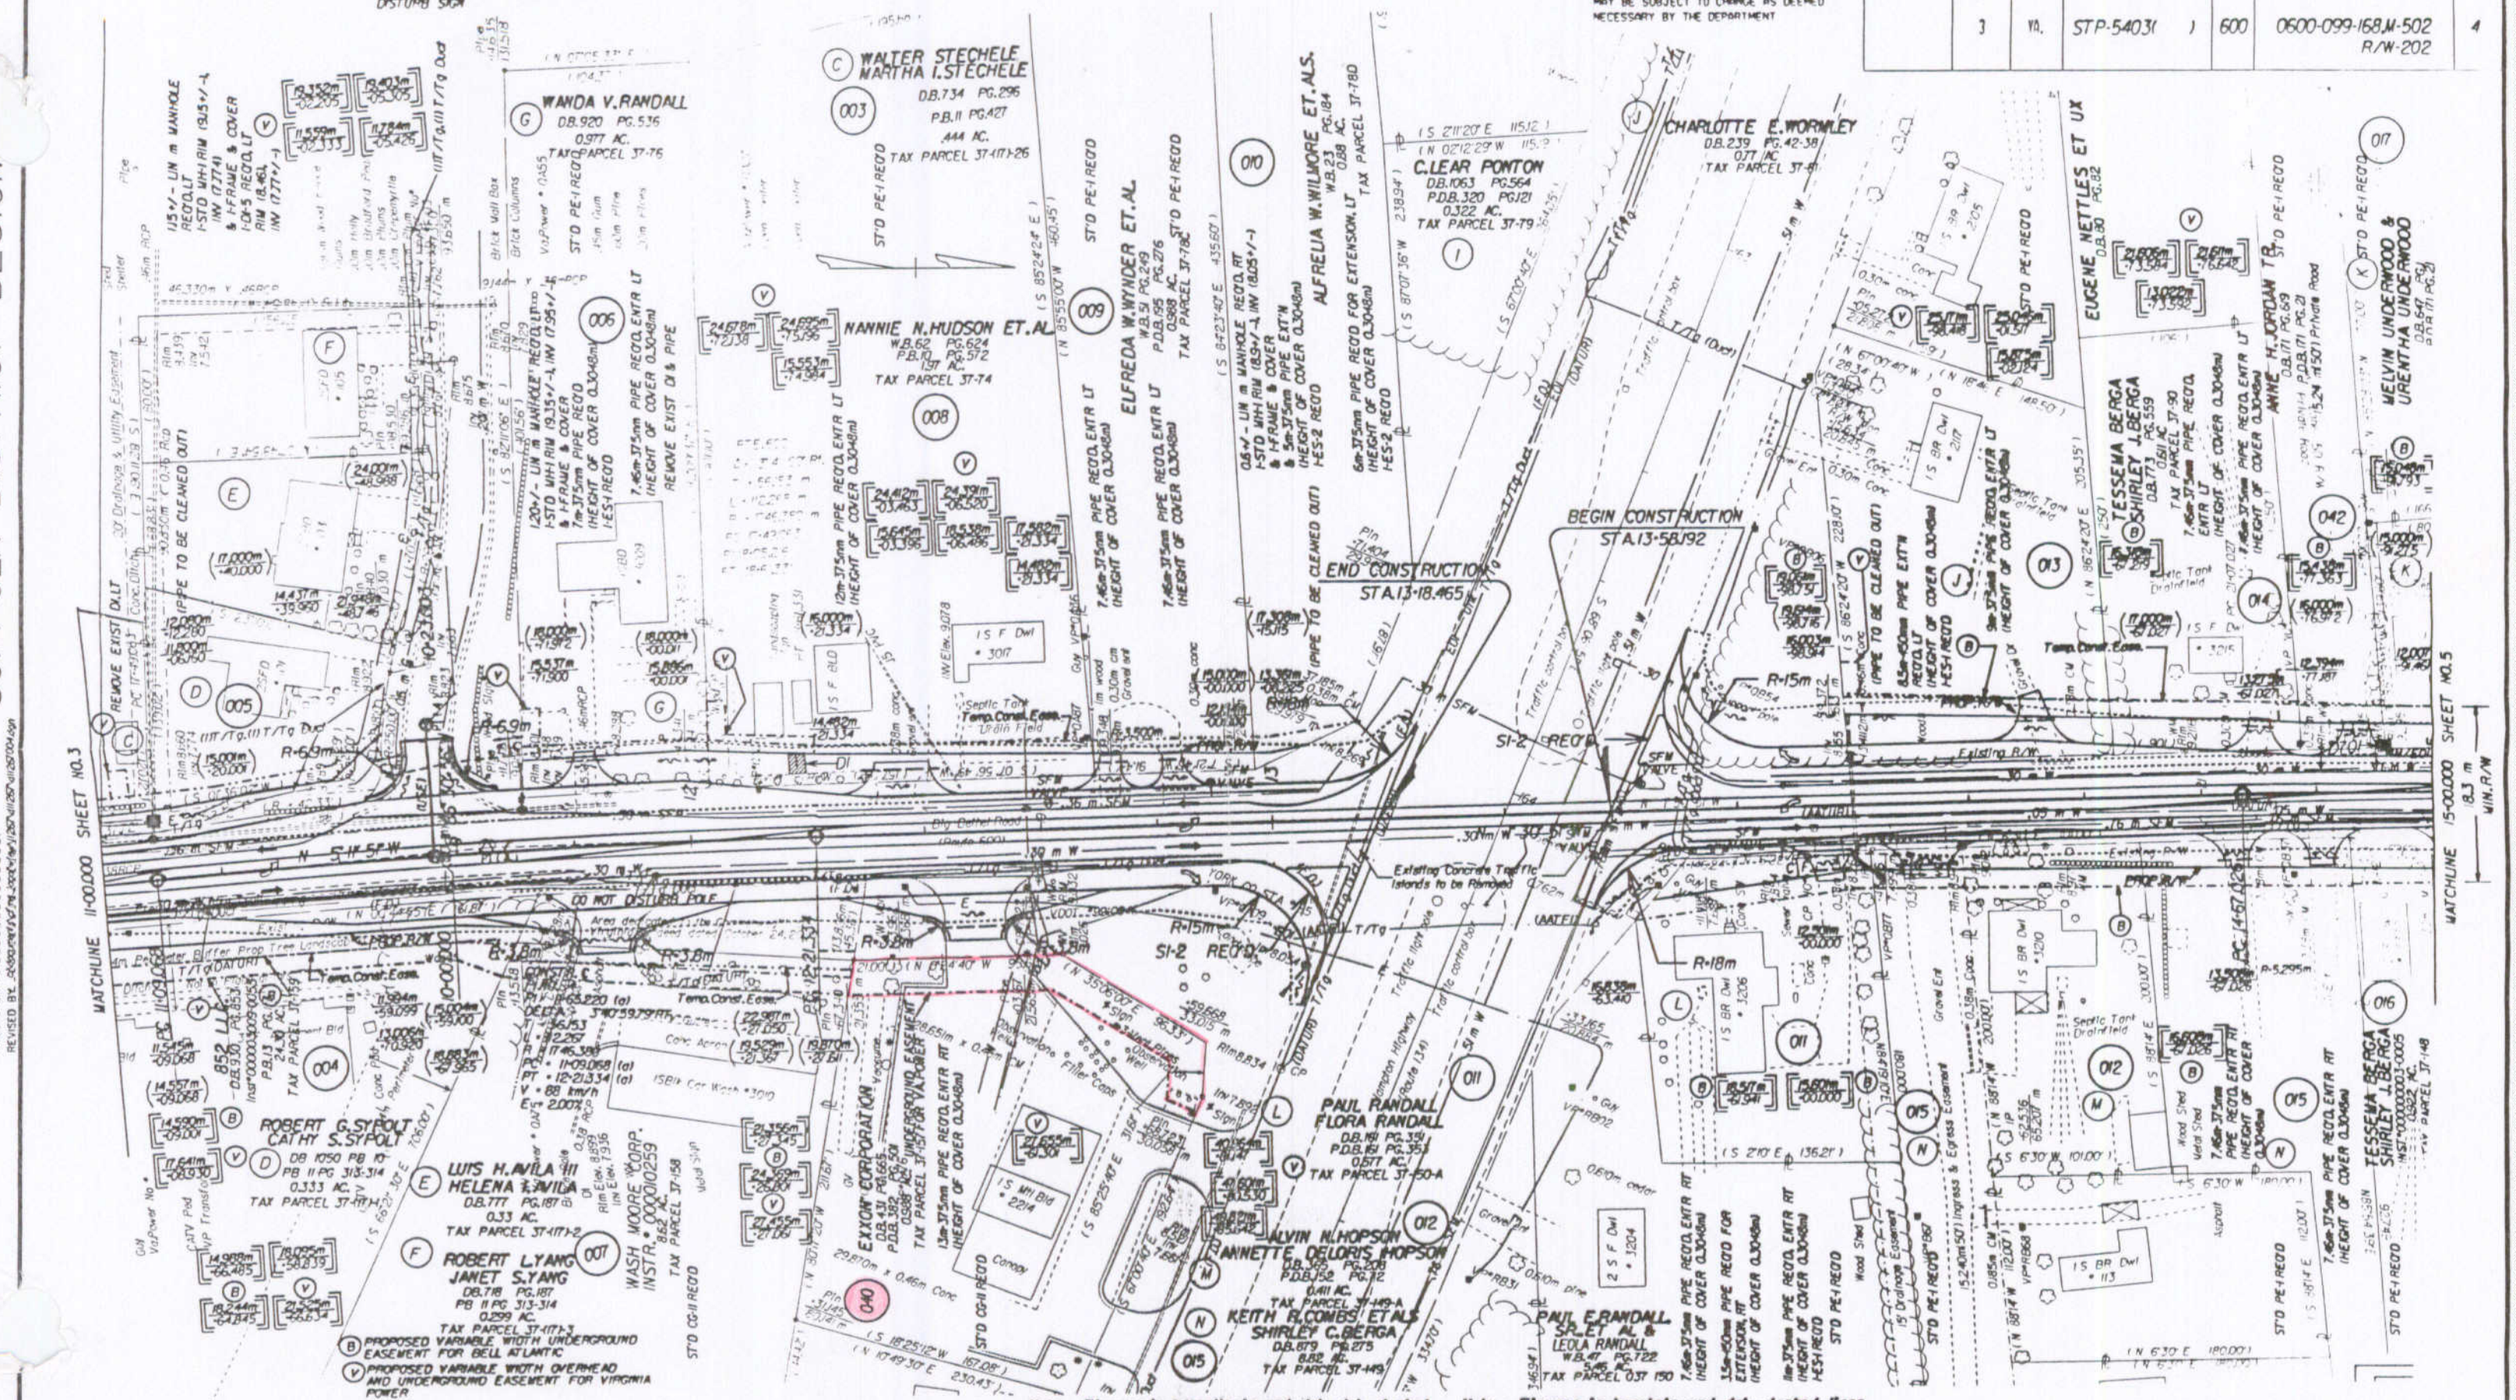

State Highway Plat Book No. 8 Page 243

PLAN NO.	PROJECT	TITLE NO.	SHEET NO.
A	0600-099-168		4