Statl Highway Plat Book No. 8 Page 204

Design FTle = o:\documents\cf ms_local\ref\dl1267.dgn Design levels on = 1-54.56-63 Levels On = 1-50,52-61,63 Ref. FTle = o:\documents\cf ms_local\ref\dl1267.dgn Levels On = 1-46,58,59 Ref. FTle = o:\documents\cf ms_local\ref\dl4026.dgn Levels On = 1-63 Ref. FTle = o:\documents\cf ms_local\ref\dl1267.dgn Levels On = 1-63 Ref. FTle = o:\documents\cf ms_local\ref\dl1267.dgn Levels On = 1-63 Ref. FTle = o:\documents\cf ms_local\ref\ul4706.dgn Levels On = 1-63 Ref. FTle = o:\documents\cf ms_local\ref\v11267.dgn Levels On = 1-63 Ref. FTle = o:\documents\cf ms_local\ref\ul4706.dgn Levels On = 1-63 Ref. FTle = o:\documents\cf ms_local\ref\v11267.dgn Levels On = 1-63 Ref. FTle = o:\documents\cf ms_local\ref\v11267.dgn Levels On = 1-63
4/5/01 1:04:31 PM \\SU-SERVER-04\PLOT\GCF\a-brgcf Turnck WL \\su-server-04\plot\orf\di1267005.orf

16

DESIGN FEATURES RELATING TO CONSTRUCTION OR TO REGULATION AND CONTROL OF TRAFFIC MAY BE SUBJECT TO CHANGE AS DEEMED NECESSARY BY THE DEPARTMENT

REVISED	FHWA REGION	STATE	FEDERAL AID PROJECT	STATE ROUTE	STATE PROJECT	SHEET NO.
07/21/00	3	VA.	STP-5403( )	600	0600-099-168,M-502 R/W-202	5

SUFFOLK DISTRICT DESIGN UNIT

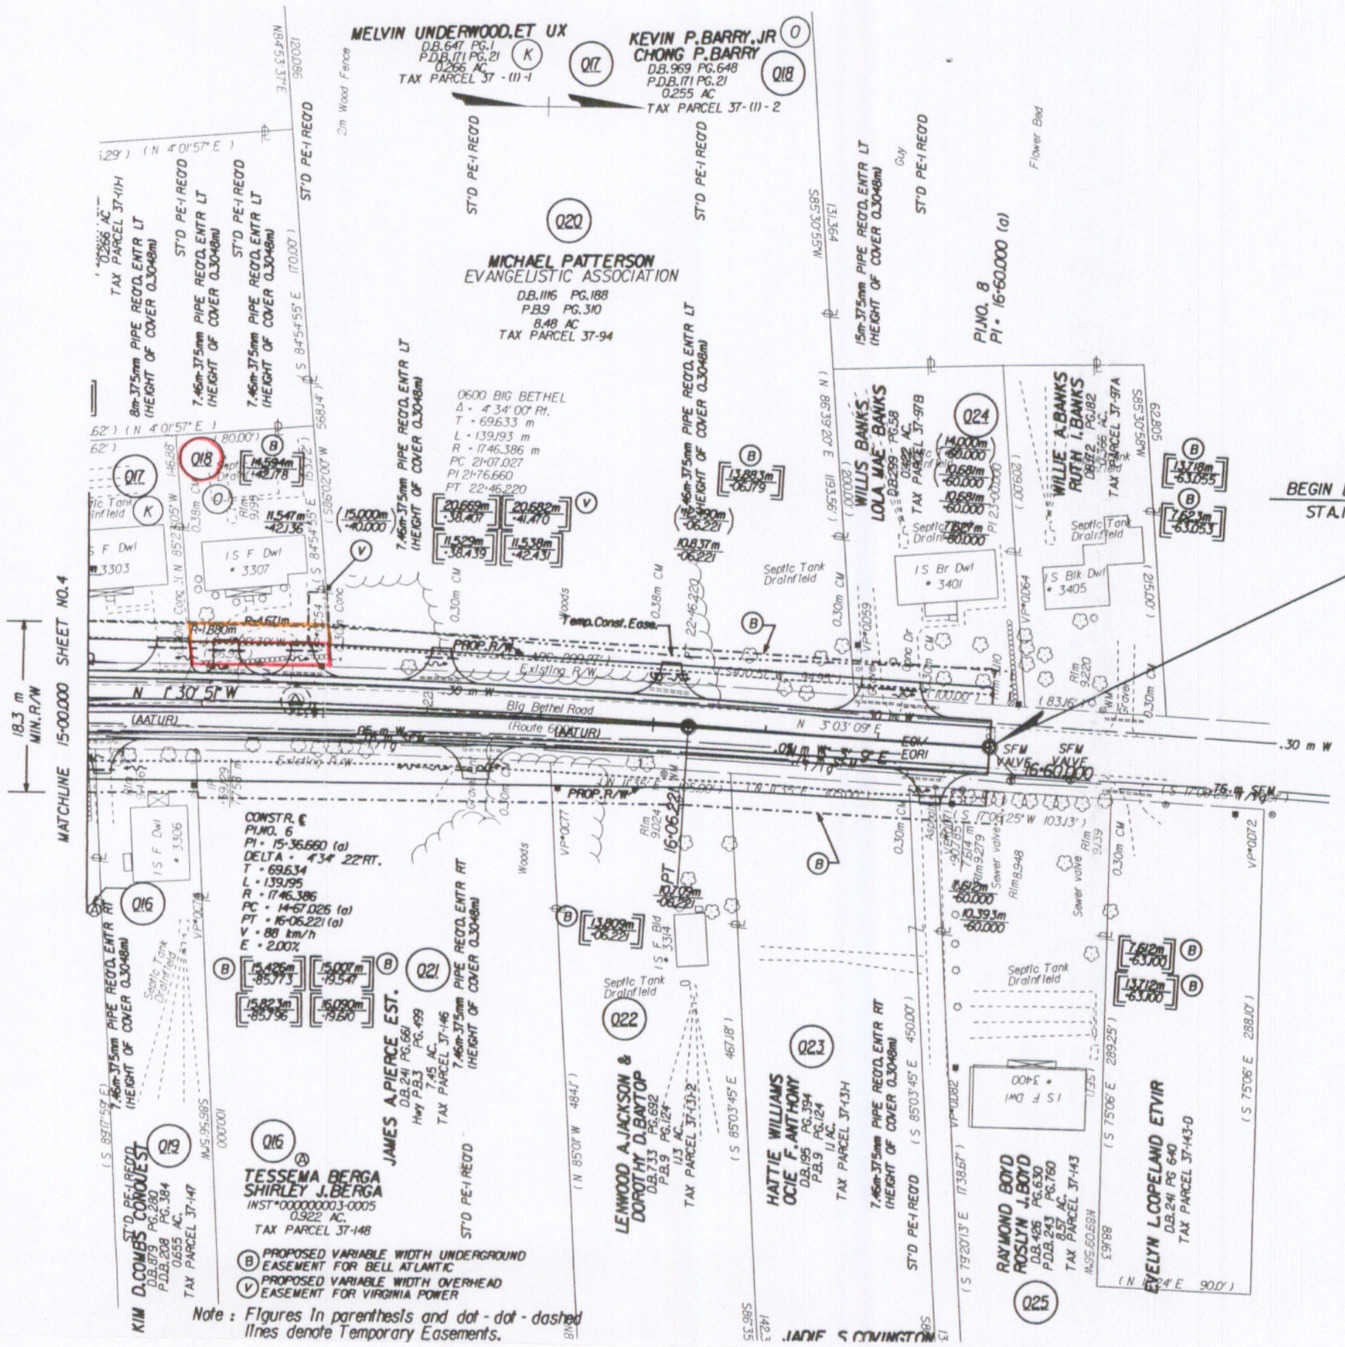

Note : Figures in parenthesis and dot - dot - dashed lines denote Temporary Easements.

C ..... Denotes Construction Limits In Cuts

F ____ Denotes Construction Limits In Fills

METRIC SCALE 1:500
0 10 m 20 m

SURVEYED BY _____
SUPERVISED BY J.K.S. BAUTISTA, K.M.D. (757) 925-3595
DESIGNED BY _____ D.A.BENTON (757) 925-3620
CADD OPERATOR D.A.BENTON
REVISED BY o:\data\documents\cf ms_local\ref\pl267ul1267ul1267005.dgn
4/5/01 1:40:42

PLAN NO.	PROJECT	FILE NO.	SHEET NO.
A	0600-099-168		5