State Highway Plat Book No. 9 Page 43

| REVISED | FHWA REGION | STATE | FEDERAL AID PROJECT | STATE ROUTE | STATE PROJECT | SHEET NO. |
|---|---|---|---|---|---|---|
| 07/21/00 | 3 | VA. | STP-5403( ) | 600 | 0600-099-168,M-502 R/W-202 | 4 |

DESIGN FEATURES RELATING TO CONSTRUCTION OR TO REGULATION AND CONTROL OF TRAFFIC MAY BE SUBJECT TO CHANGE AS DEEMED NECESSARY BY THE DEPARTMENT

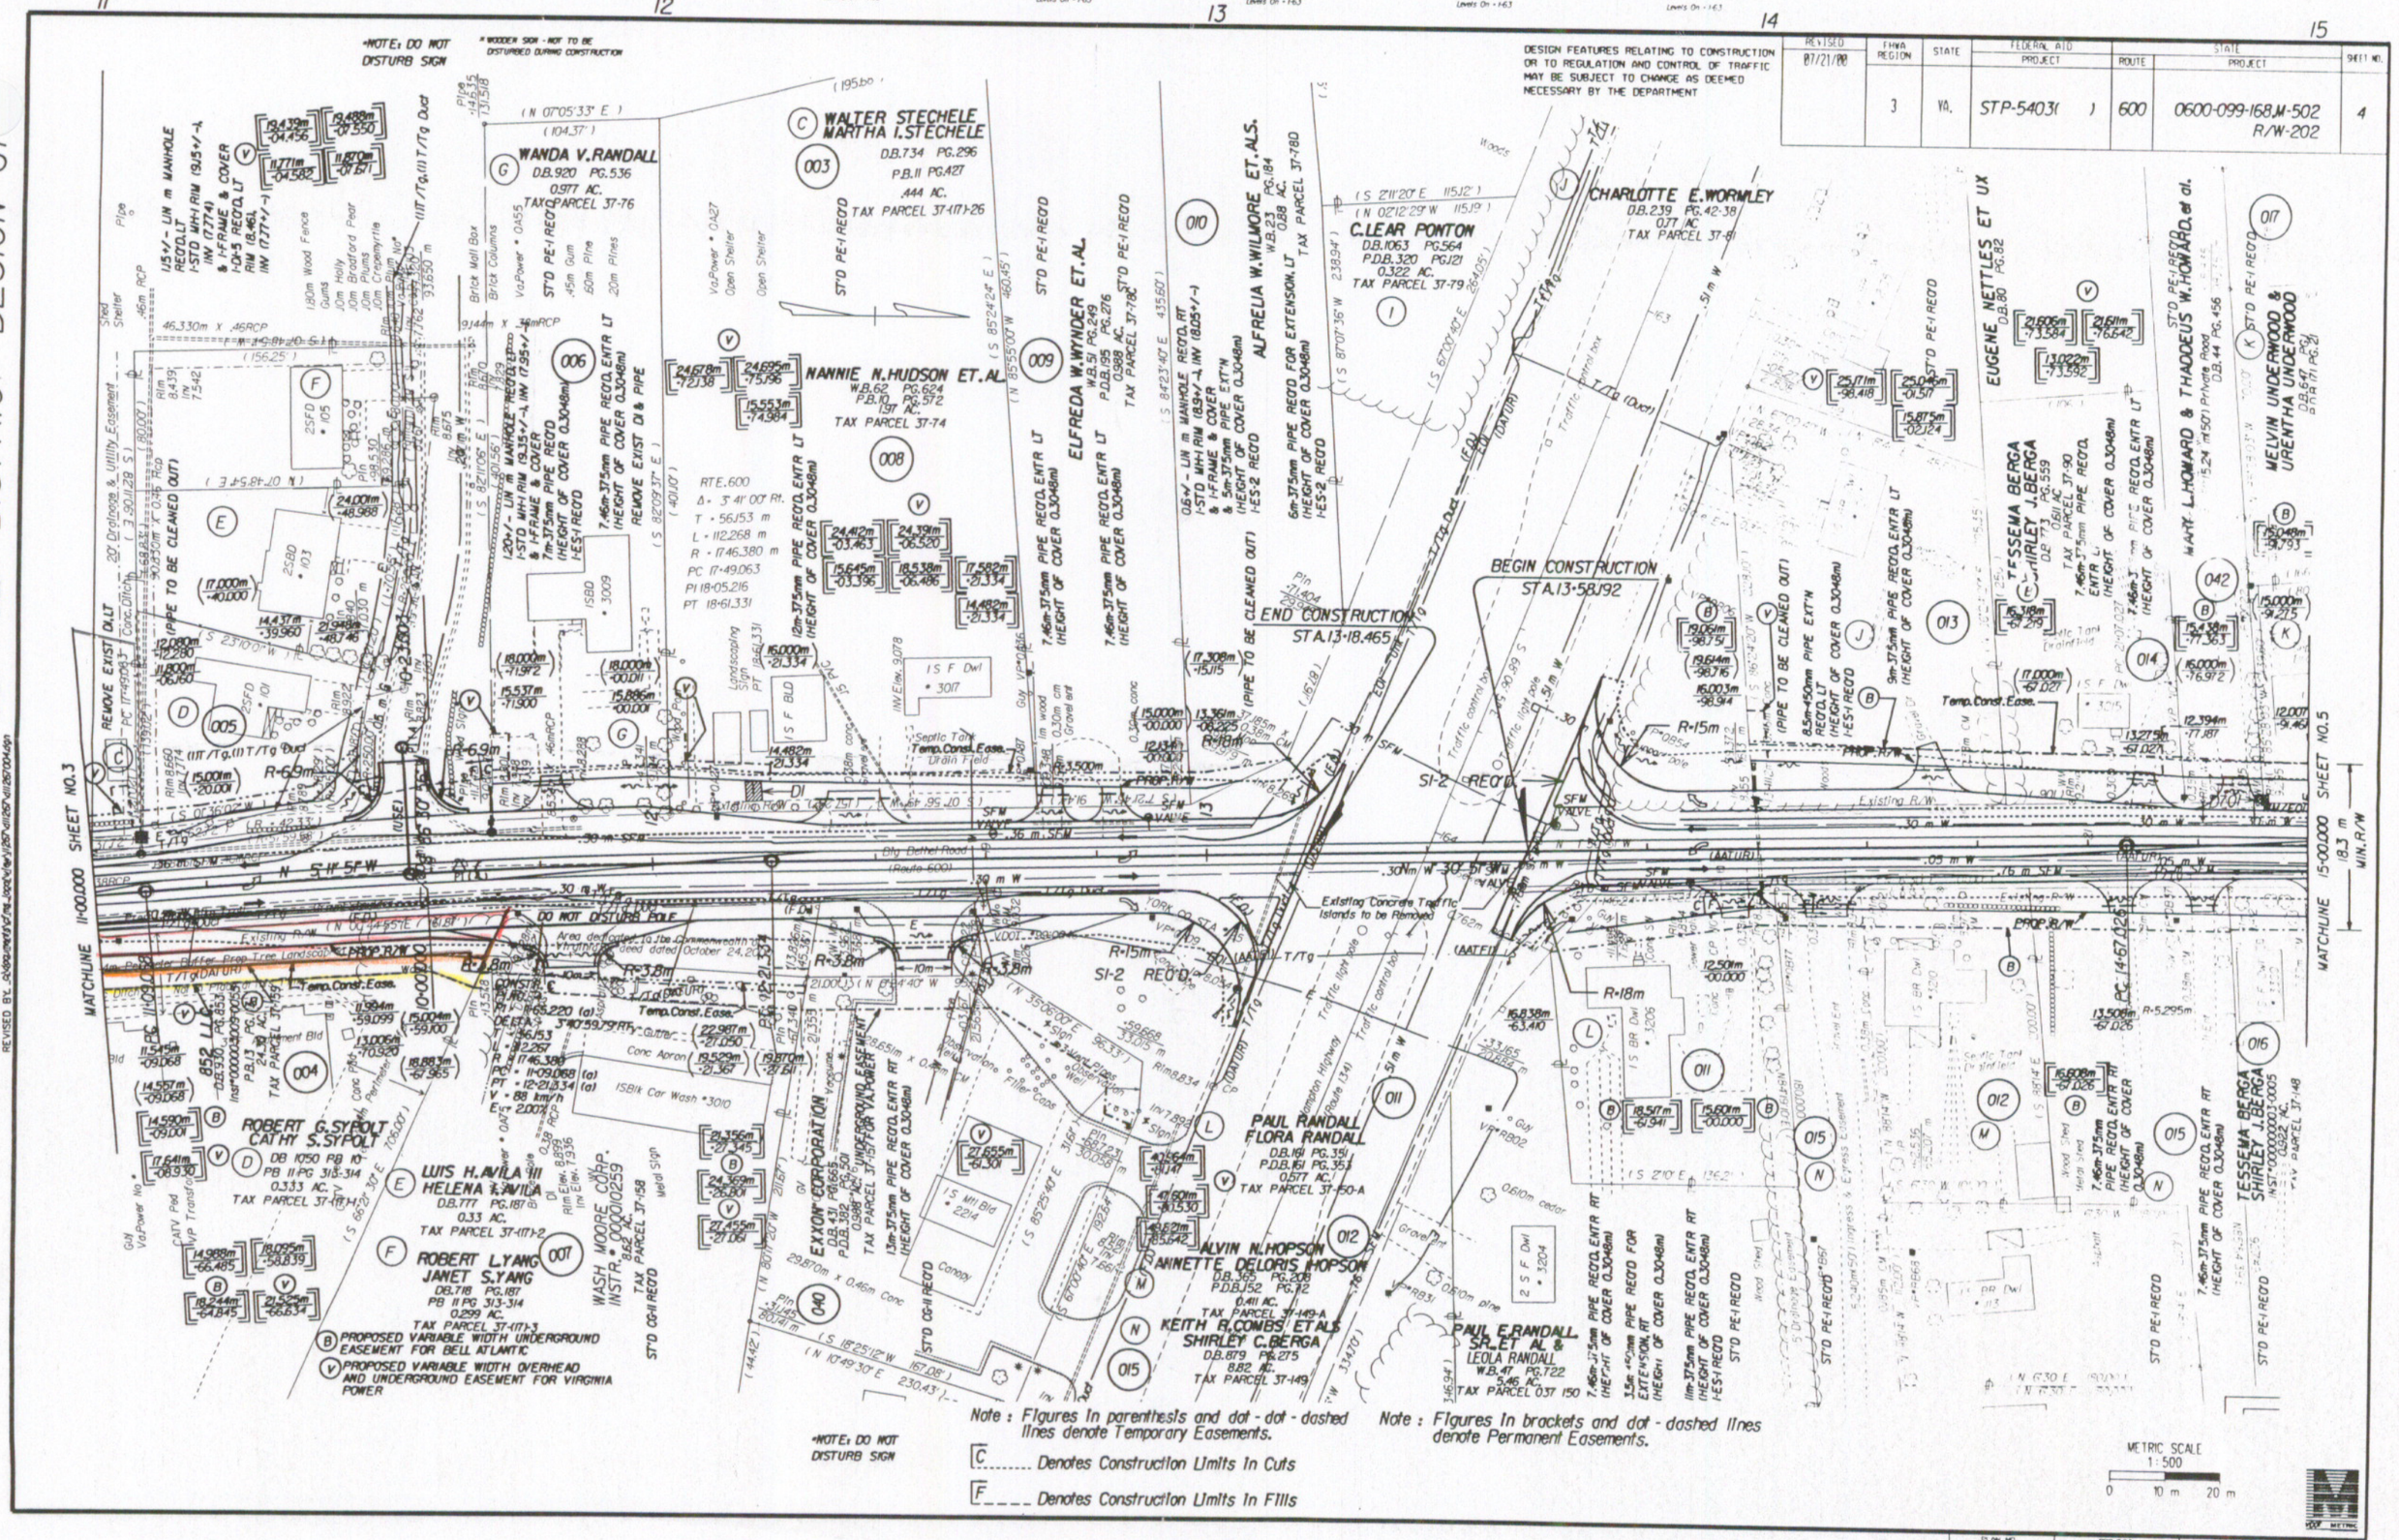


| PLAN NO. | PROJECT | TITLE NO. | SHEET NO. |
|---|---|---|---|
| A | 0600-099-168 | | 4 |