5/01 2:43:00 PM \\SU-SERVER-04\PLOT\OCF\a_br.acf Turner_WL \\su-server-04\plot\brf\d11267005.brf

REVISED	FHWA REGION	STATE	FEDERAL AID PROJECT	STATE ROUTE	STATE PROJECT	SHEET
07/21/00	3	VA.	STP-5403( )	600	0600-099-168,M-502 R/W-202	5

DESIGN FEATURES RELATING TO CONSTRUCTION OR TO REGULATION AND CONTROL OF TRAFFIC MAY BE SUBJECT TO CHANGE AS DEEMED NECESSARY BY THE DEPARTMENT

State Highway Plat Book No. 8 Page 283

SUFFOLK DISTRICT DESIGN UNIT

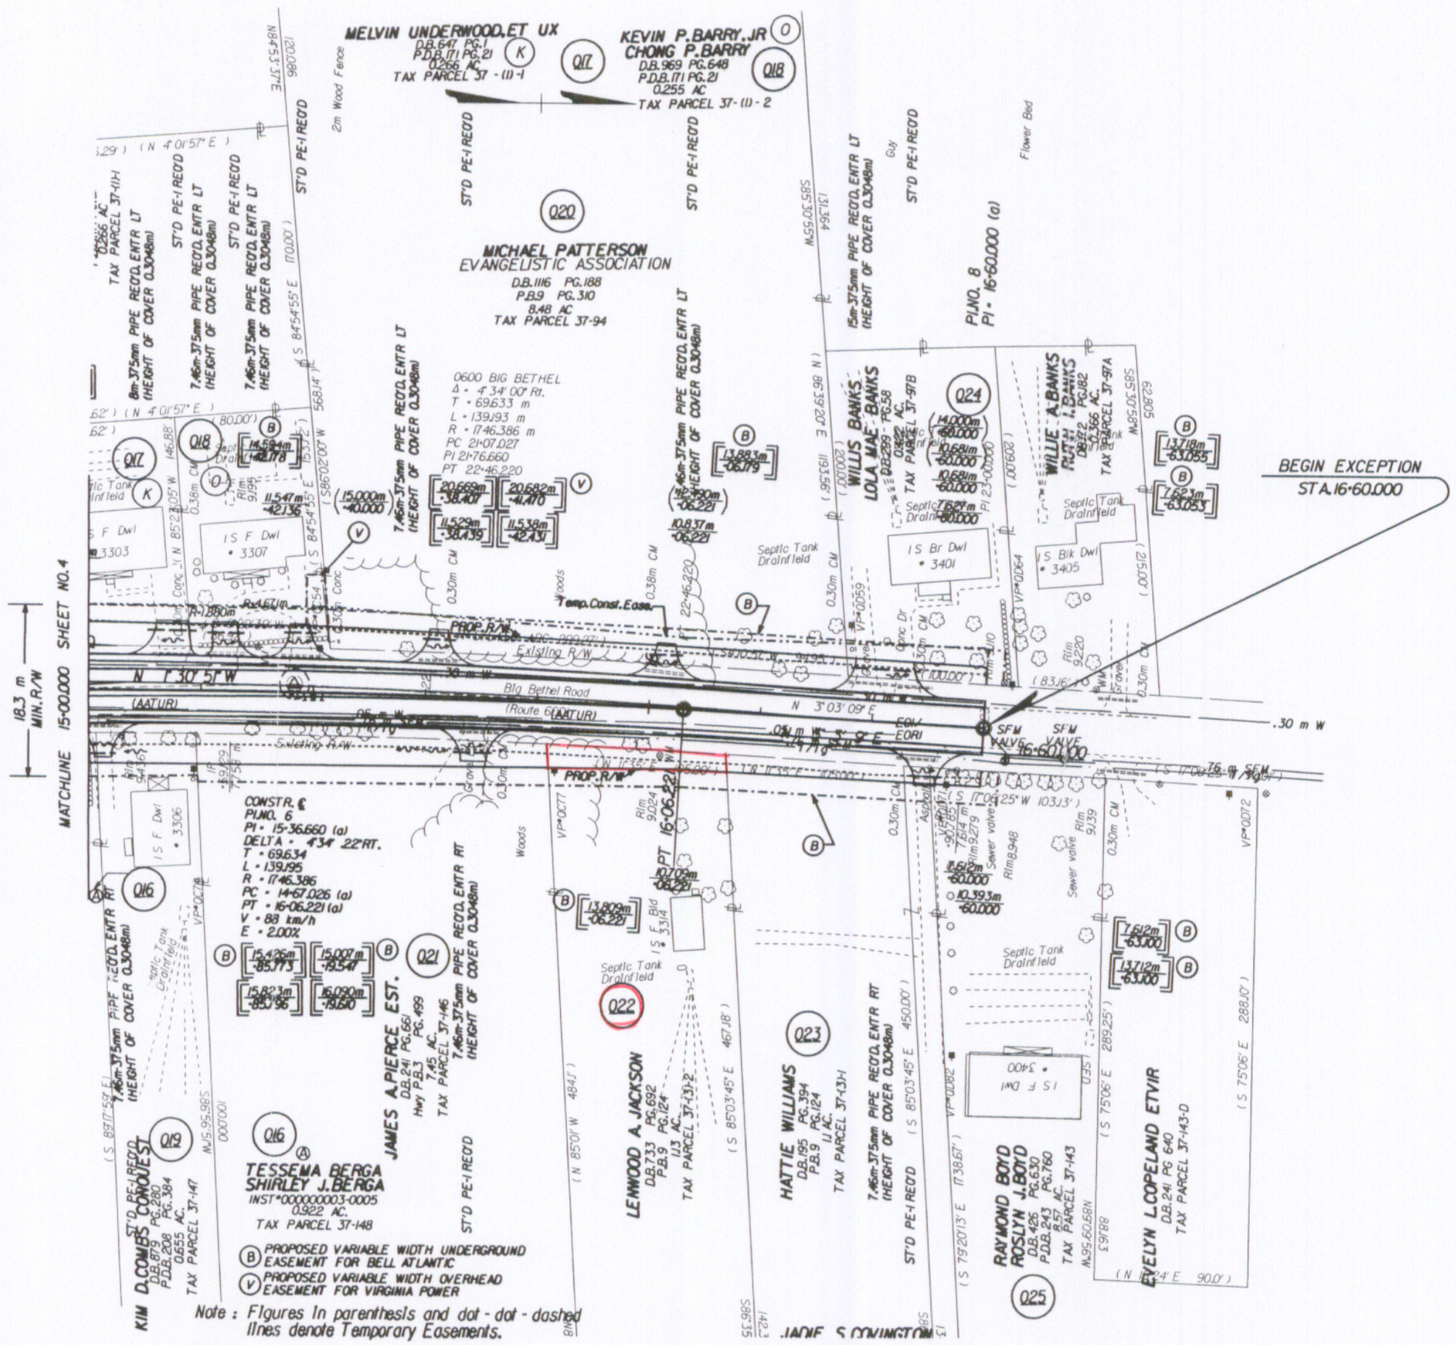

(B) PROPOSED VARIABLE WIDTH UNDERGROUND EASEMENT FOR BELL ATLANTIC

(V) PROPOSED VARIABLE WIDTH OVERHEAD EASEMENT FOR VIRGINIA POWER

Note : Figures in parenthesis and dot - dot - dashed lines denote Temporary Easements.

C ..... Denotes Construction Limits in Cuts

F ---- Denotes Construction Limits in Fills

METRIC SCALE 1:500

0 10 m 20 m

PLAN NO.	PROJECT	FILE NO.	SHEET NO.
A	0600-099-168		5