12/13/01 4:14:12 PM \\SU-SERVER-04\PLOT\OCF\a_br.acf Barnes_JC \\su-server-04\plot\brf\13715006.brf

REVISED	FHWA REGION	STATE	FEDERAL AID PROJECT	STATE ROUTE	STATE PROJECT	SHEET NO.
	3	VA.		621	0621-099-181,M-501	4

DESIGN FEATURES RELATING TO CONSTRUCTION OR TO REGULATION AND CONTROL OF TRAFFIC MAY BE SUBJECT TO CHANGE AS DEEMED NECESSARY BY THE DEPARTMENT.

Statl Highway

Plat Book No. 9 Page 13

SUFFOLK DISTRICT DESIGN UNIT

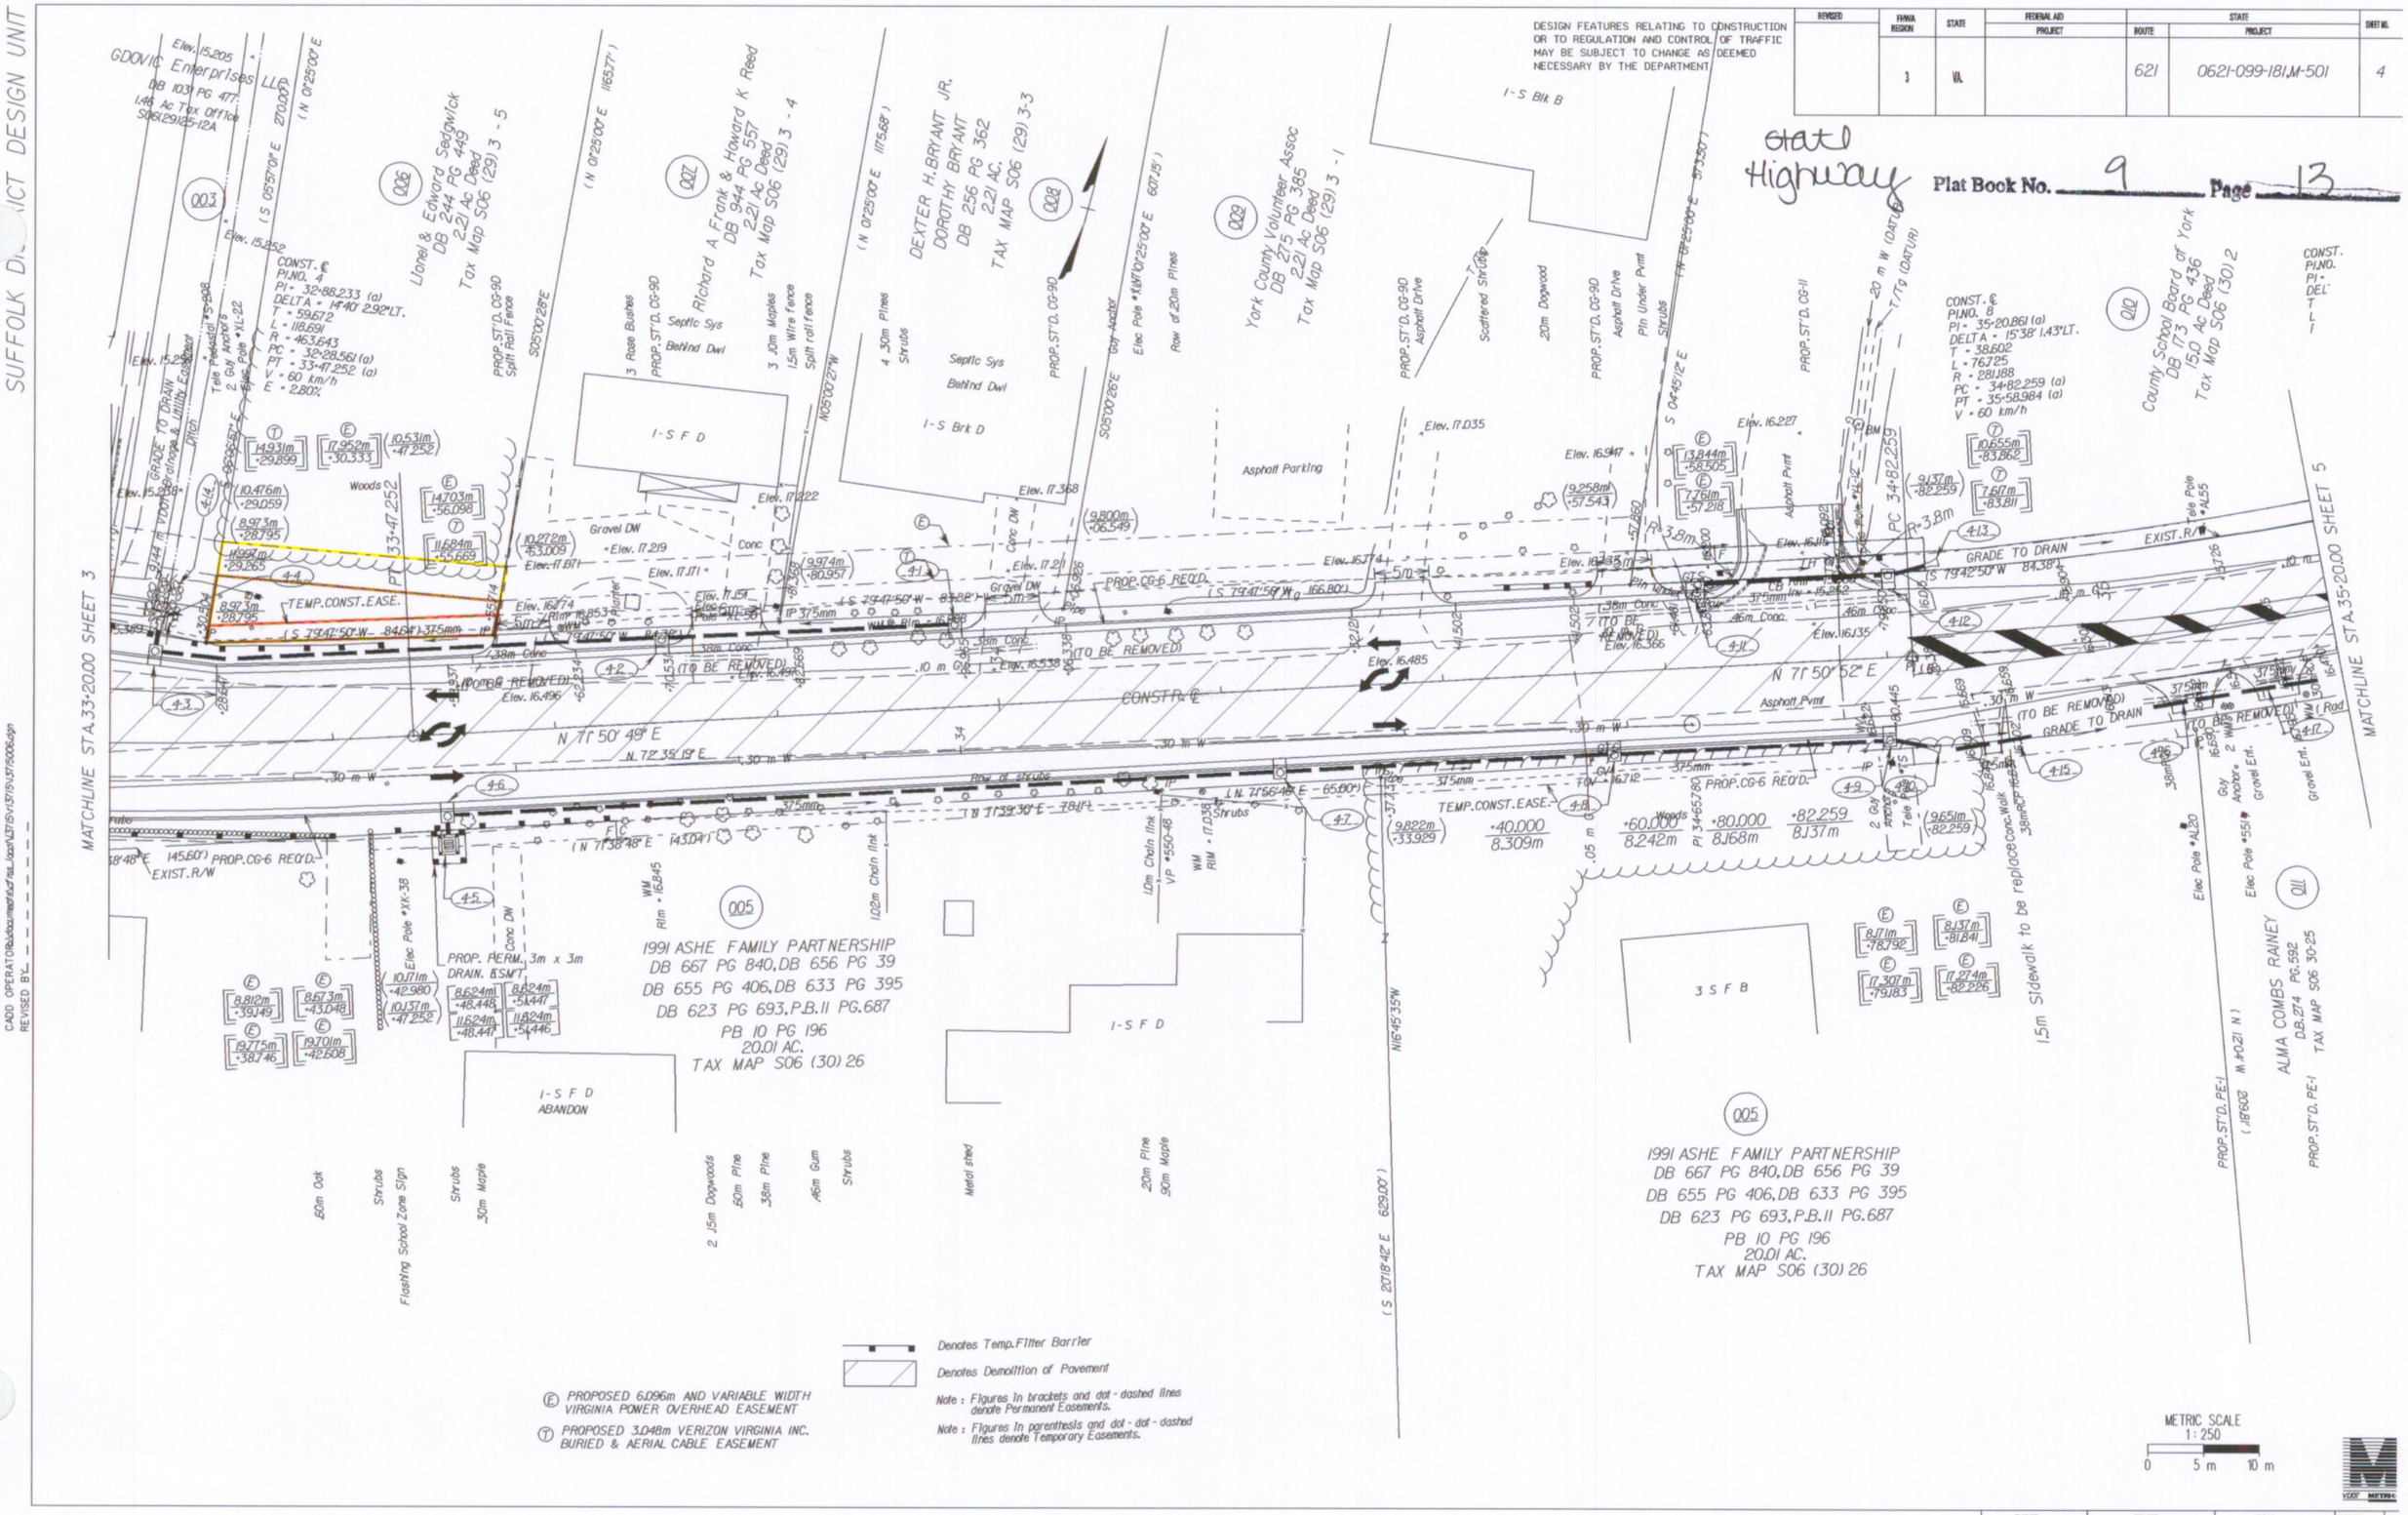

Denotes Temp. Filter Barrier

Denotes Demolition of Pavement

Note : Figures in brackets and dot - dashed lines denote Permanent Easements.

Note : Figures in parenthesis and dot - dot - dashed lines denote Temporary Easements.

Ⓔ PROPOSED 6.096m AND VARIABLE WIDTH VIRGINIA POWER OVERHEAD EASEMENT

Ⓣ PROPOSED 3.048m VERIZON VIRGINIA INC. BURIED & AERIAL CABLE EASEMENT

METRIC SCALE 1:250

0 5 m 10 m

SURVEYED BY W.T.SALVAGE JR.757-925-2662
SUPERVISED BY H.K.BAUTTS 757-925-3595
DESIGNED BY K.E.BATTEN 757-925-1556
CADD OPERATOR
REVISED BY

12/13/01 16:14:23

PLAN NO.	PROJECT	FILE NO.	SHEET NO.
A	0621-099-181		4