State Highway Plat Book No. 9 Page 17

12/17/01 12:50:51 PM \\SU-SERVER-04\PLOT\QCF\a_br.acf Barnes_JC \\su-server-04\plot\brf\10-4.brf

Design File = c:\documents\cfms_local\r1315\r1315V10-4.dgn Ref. File = c:\documents\cfms_local\ref\r1315.dgn Ref. File = c:\documents\cfms_local\ref\r1315.dgn Ref. File = c:\documents\cfms_local\ref\r1315.dgn Ref. File = c:\documents\cfms_local\ref\r1315.dgn Ref. File = c:\documents\cfms_local\ref\r1315.dgn Ref. File = c:\documents\cfms_local\ref\r1315.dgn Ref. File = c:\documents\cfms_local\ref\r1315.dgn Ref. File = c:\documents\cfms_local\ref\r1315.dgn Ref. File = c:\documents\cfms_local\ref\r1315.dgn Ref. File = c:\documents\cfms_local\ref\r1315.dgn Ref. File = c:\documents\cfms_local\ref\r1315.dgn

Design levels on - 1-63 Levels On - 1-60,62,63 Levels On - 1-63 Levels On - 1-60,62,63 Levels On - 1-58,60-63 Levels On - 1-63 Levels On - 1-59,61-63 Levels On - 1-50,52-63 Levels On - 1-63 Levels On - 1-53,55-63 Levels On - 1-63

34 35

DESIGN FEATURES RELATING TO CONSTRUCTION OR TO REGULATION AND CONTROL OF TRAFFIC MAY BE SUBJECT TO CHANGE AS DEEMED NECESSARY BY THE DEPARTMENT

REVISED	FHWA REGION	STATE	FEDERAL AID PROJECT	STATE ROUTE	STATE PROJECT	SHEET NO.
	3	VA.		621	0621-099-181,M-501	4

SUFFOLK DISTRICT DESIGN UNIT

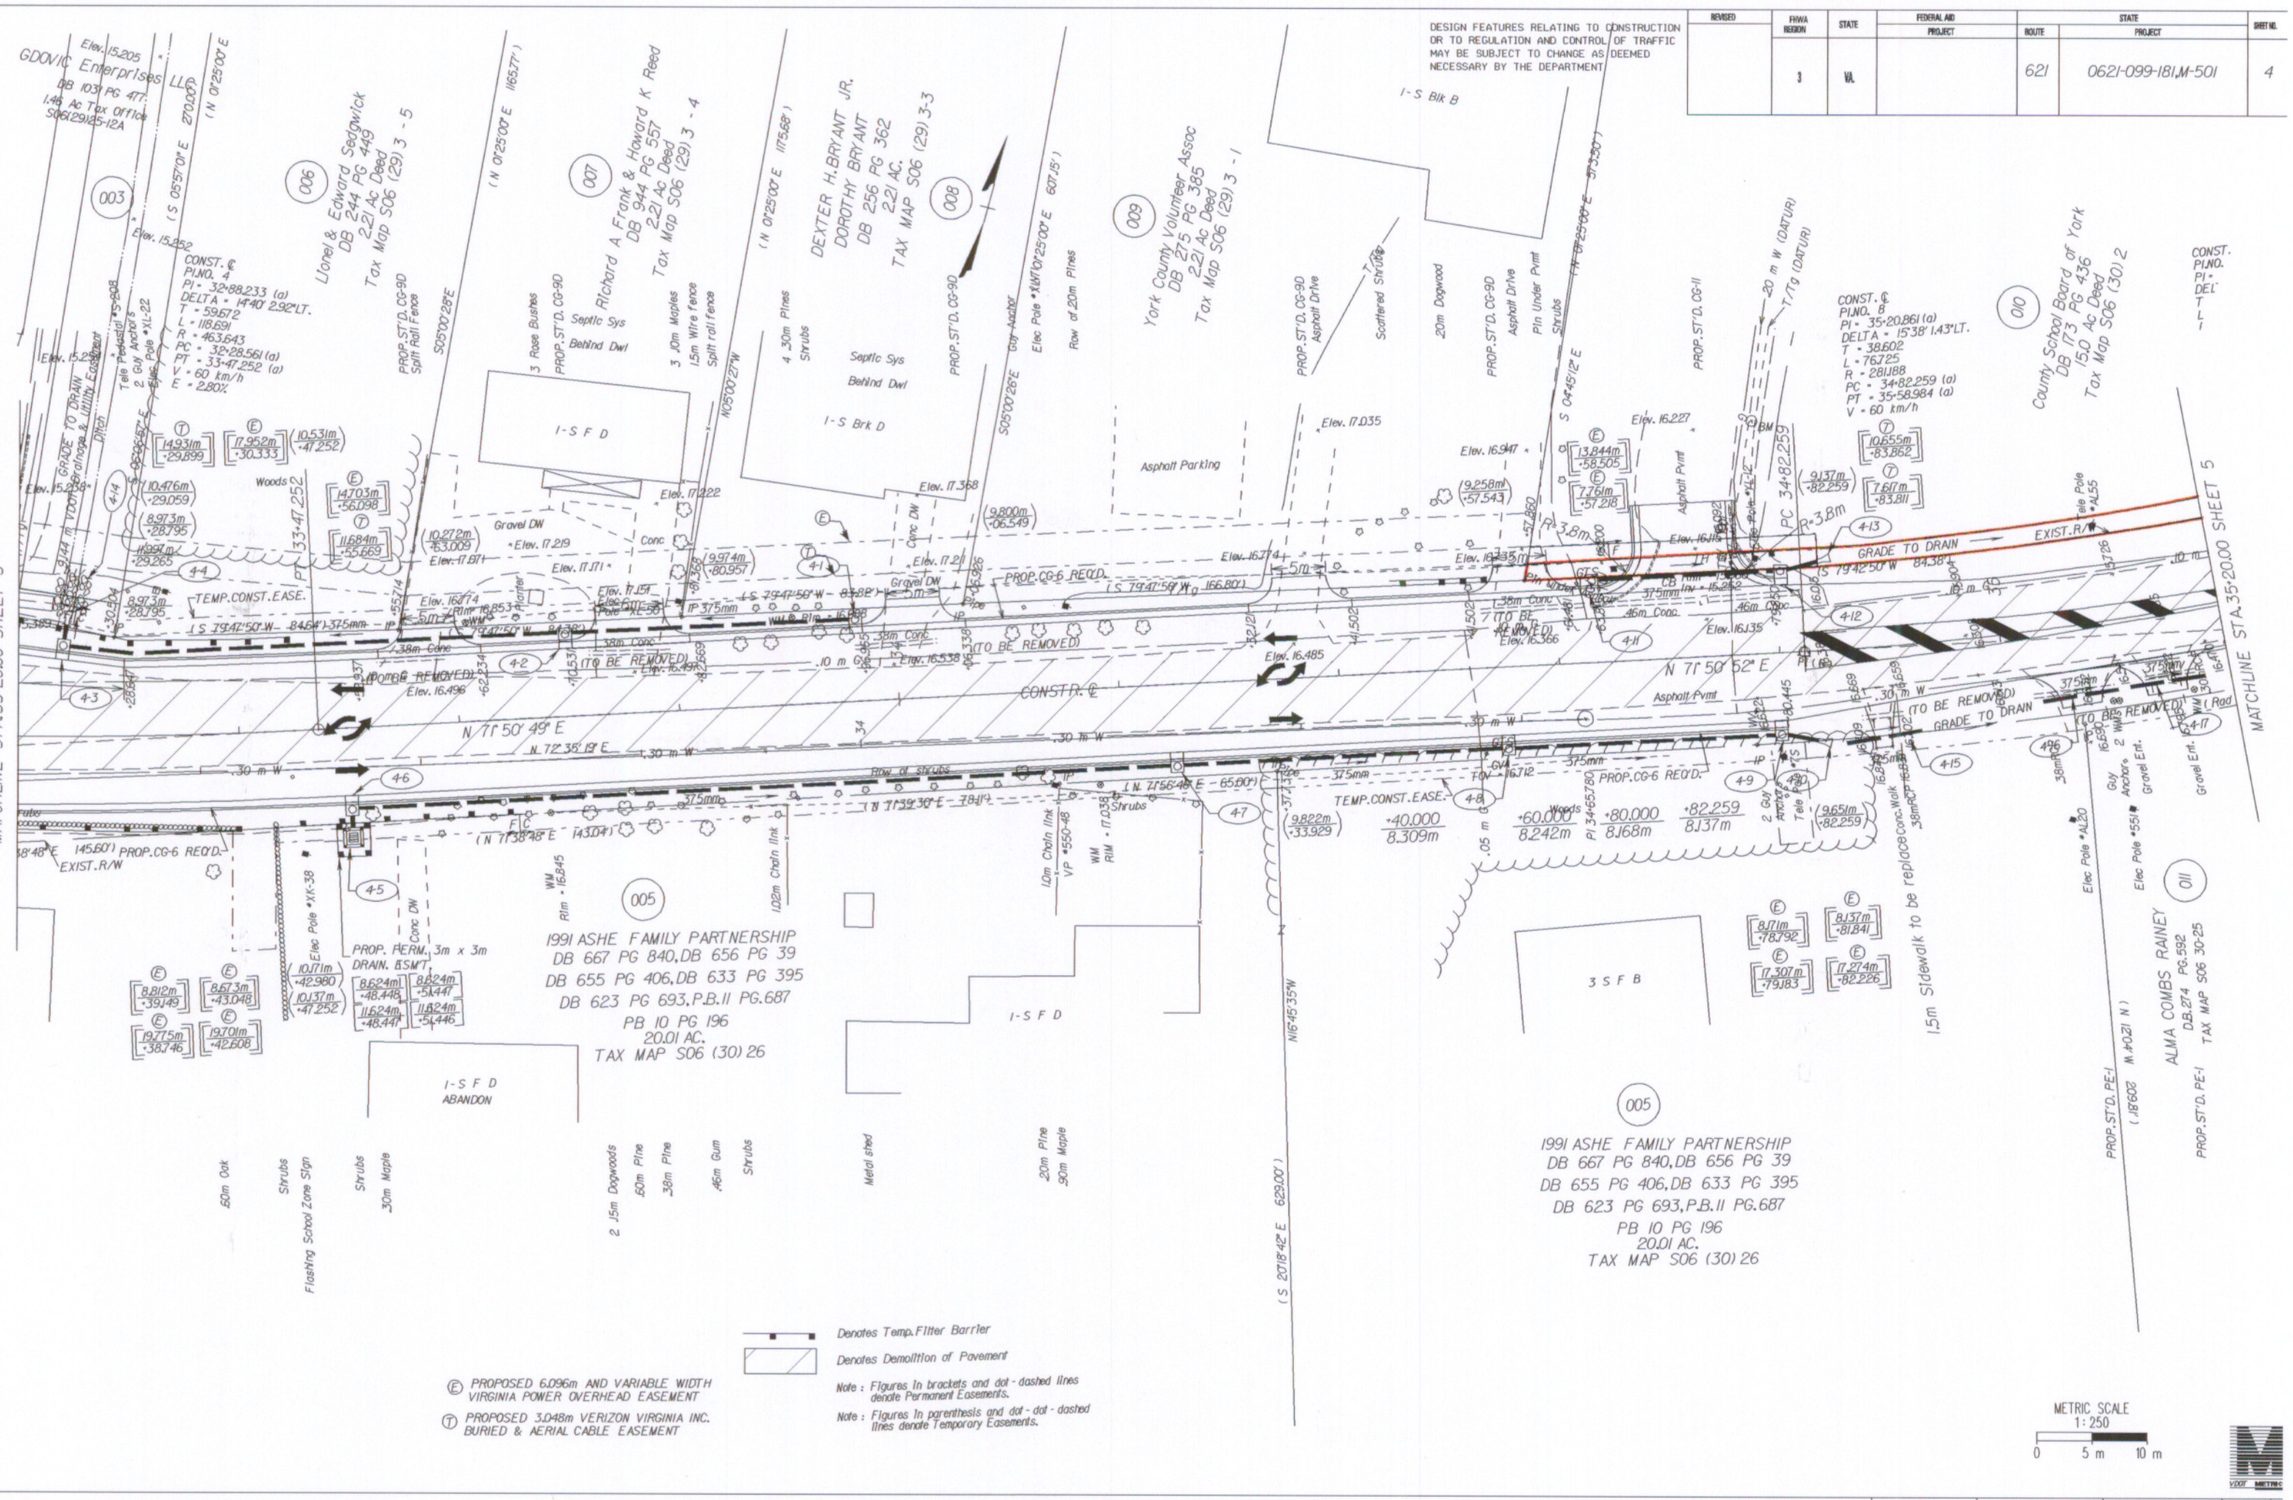

Denotes Temp. Filter Barrier

Denotes Demolition of Pavement

Note : Figures in brackets and dot - dashed lines denote Permanent Easements.

Note : Figures in parenthesis and dot - dot - dashed lines denote Temporary Easements.

Ⓔ PROPOSED 6.096m AND VARIABLE WIDTH VIRGINIA POWER OVERHEAD EASEMENT

Ⓣ PROPOSED 3.048m VERIZON VIRGINIA INC. BURIED & AERIAL CABLE EASEMENT

METRIC SCALE 1:250

0 5 m 10 m

SURVEYED BY W.T.SAVAGE JR.757-925-2662
SUPERVISED BY H.K.BAUTTSKIDD 757-925-3595
DESIGNED BY K.F.BATTEN 757-925-1556
CADD OPERATOR
REVISED BY

12/17/01 12:51:03

PLAN NO.	PROJECT	FILE NO.	SHEET NO.
A	0621-099-181		4