State Highway Plat Book No. 9 Page 59

LIMITED ACCESS HIGHWAY By Resolution of State Highway and Transportation Commission, dated Sept 12, 19 4

DESIGN FEATURES RELATING TO CONSTRUCTION OR TO REGULATION AND CONTROL OF TRAFFIC MAY BE SUBJECT TO CHANGE AS DEEMED NECESSARY BY THE DEPARTMENT

REVISED	FHWA REGION	STATE	FEDERAL AID PROJECT	ROUTE	STATE PROJECT	SHEET NO.
04-17-02	3	VA.		105	0105-965-F02 RW-202,C-502	15

THESE PLANS ARE UNFINISHED AND UNAPPROVED AND ARE NOT TO BE USED FOR ANY TYPE OF CONSTRUCTION

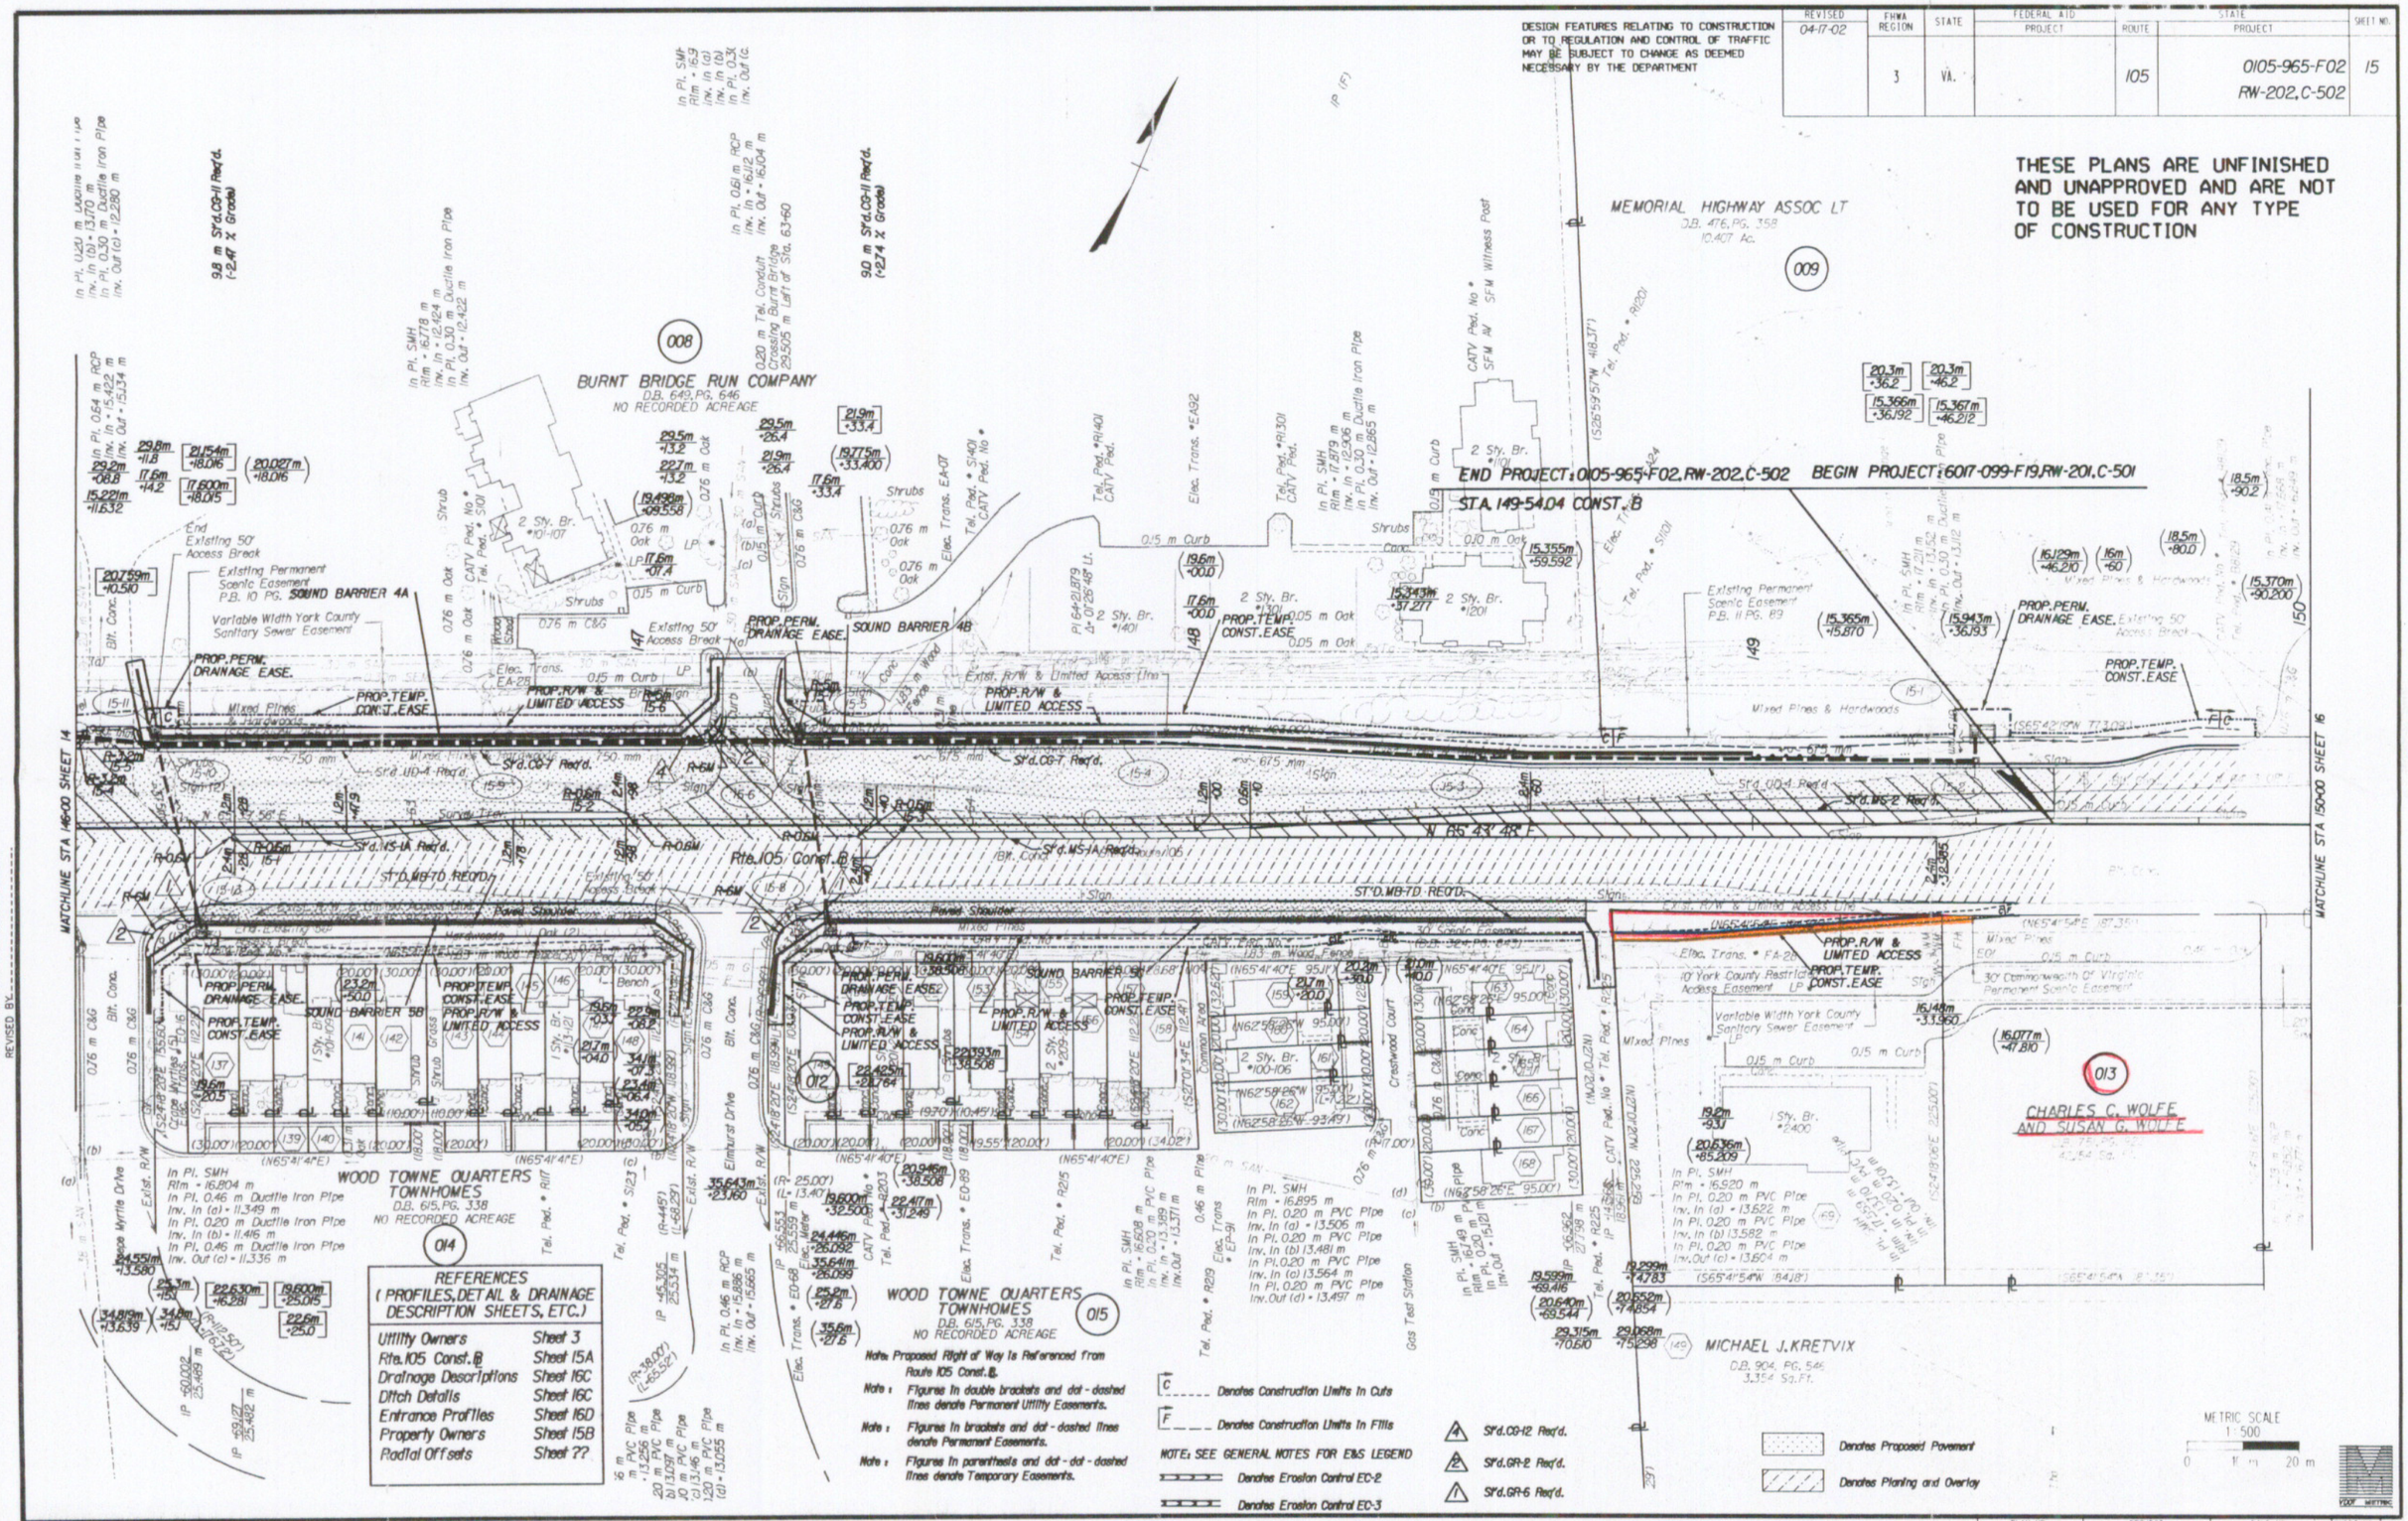

REFERENCES (PROFILES, DETAIL & DRAINAGE DESCRIPTION SHEETS, ETC.)	
Utility Owners	Sheet 3
Rte. 105 Const. B	Sheet 15A
Drainage Descriptions	Sheet 16C
Ditch Details	Sheet 16C
Entrance Profiles	Sheet 16D
Property Owners	Sheet 15B
Radial Offsets	Sheet ??

Note: Proposed Right of Way is Referenced from Route 105 Const. B.

Note: Figures in double brackets and dot-dashed lines denote Permanent Utility Easements.

Note: Figures in brackets and dot-dashed lines denote Permanent Easements.

Note: Figures in parenthesis and dot-dot-dashed lines denote Temporary Easements.

C - - - - Denotes Construction Limits in Cuts

F - - - - Denotes Construction Limits in Fills

NOTE: SEE GENERAL NOTES FOR E&S LEGEND

Denotes Erosion Control EC-2

Denotes Erosion Control EC-3

4 St'd. CG-12 Req'd.

2 St'd. GR-2 Req'd.

1 St'd. GR-6 Req'd.

Denotes Proposed Pavement

Denotes Planing and Overlay

SURVEYED BY: WOOLPERT (757) 456-2915
SUPERVISED BY: SUDHA MUDGADE, P.E. (804) 786-2554
DESIGNED BY: JMT (804) 323-9900
CADD OPERATOR:
REVISED BY:

FILE: m:\3497\D13497\3497015.DGN
DATE: 08-Apr-02 09:16

PLAN NO.	PROJECT	FILE NO.	SHEET NO.
A	0105-965-F02		15