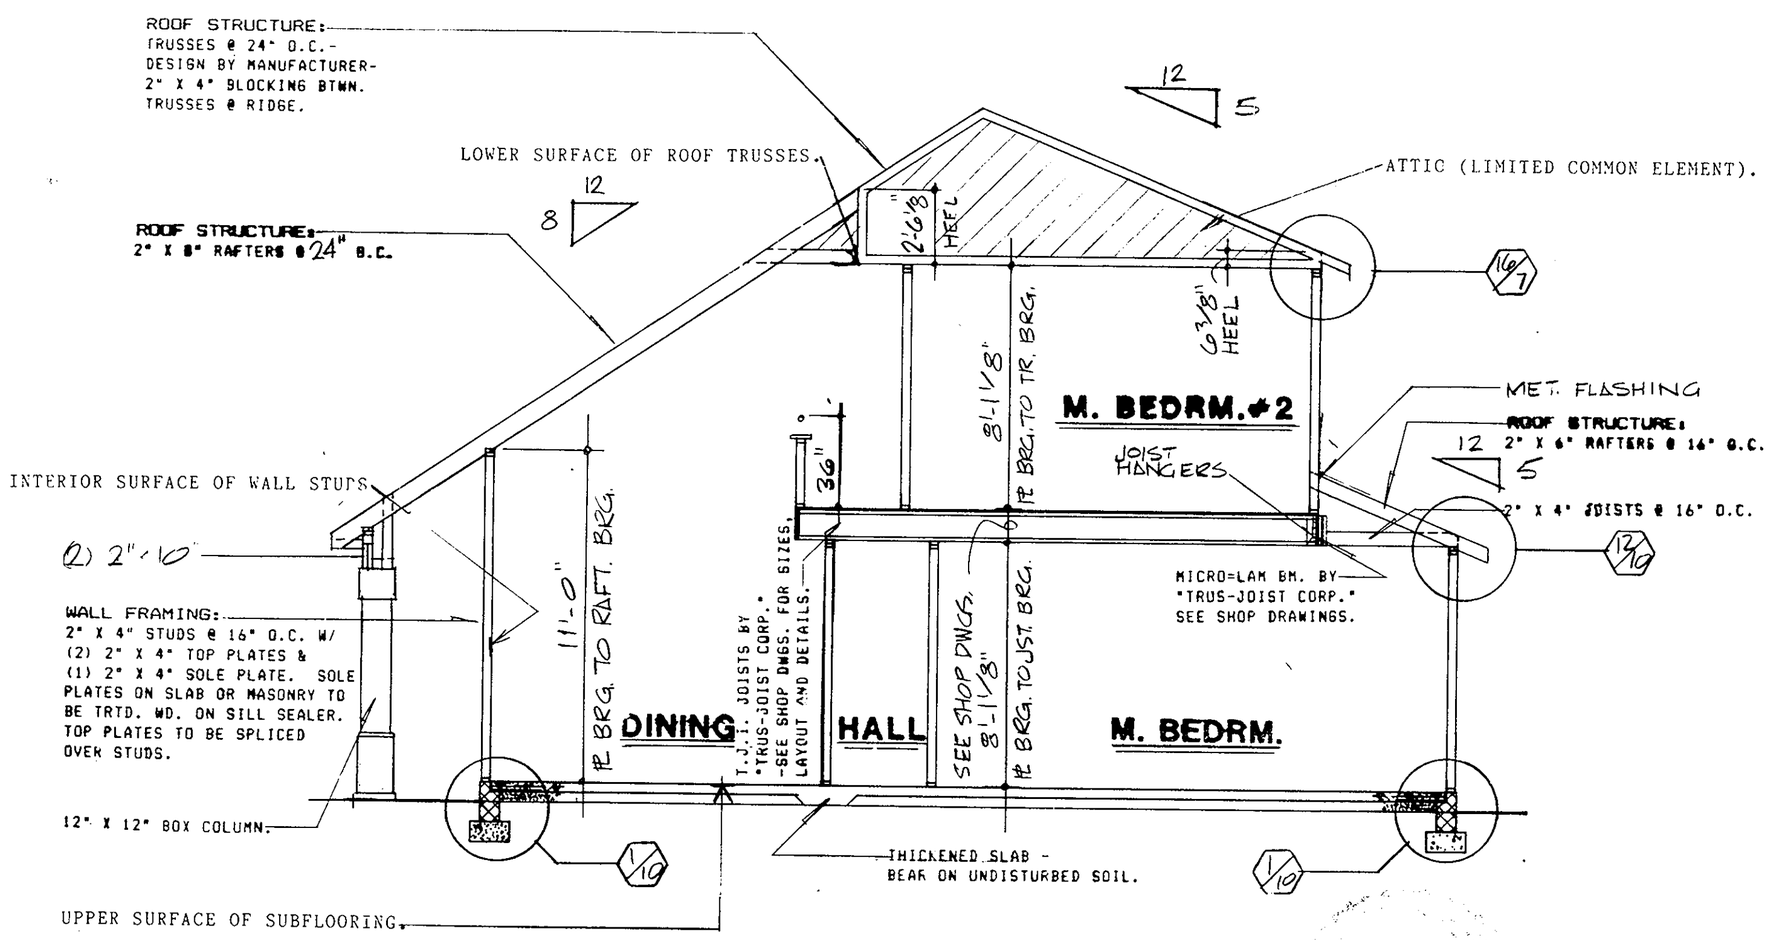

Filed in the Clerk's Office, Circuit Court, York Co., Va.
the 18th day of February 1988
Teste: Edith M. Elliott, Clerk
D.C.
PB 10 P 480

TOWNHOUSE UNIT TYPE ③

THESE PLANS ARE HEREBY CERTIFIED AS TO THEIR ACCURACY AND COMPLIANCE WITH THE PROVISIONS OF SECTION 55-79.58(b) OF THE CODE OF VIRGINIA, AS AMENDED, AND THAT ALL UNITS DEPICTED HEREON ARE SUBSTANTIALLY COMPLETED.

Richard A. Heinbach 006311
ARCHITECT #

PHASE III
BUILDING 2
UNITS 401-403-405
407-409-411

CONDOMINIUM PLANS

BURNT BRIDGE RUN CONDOMINIUM

DRAWN BY
DATE 10-08-87

FEB 17 1988

ARTROSS design group
801 CLEVELAND PLACE SUITE 104
VIRGINIA BEACH, VIRGINIA 23462
804-499-5997