State Highway Plat Book No. 9 Page 116

Design Files - o:\documents\cf ms_local\vrel\al4527\dl4527\dl4527003_dgnRef.FTle - o:\documents\cf ms_local\vrel\al4527.dl[illegible].FTle - o:\documents\cf ms_local\vrel\al4527.pd[illegible].FTle - o:\documents\cf ms_local\vrel\al4527.cr[illegible].FTle - o:\documents\cf ms_local\vrel\al4527.dl[illegible].FTle - o:\documents\cf ms_local\vrel\al4527.dl[illegible].FTle - o:\documents\cf ms_local\vrel\al4527\dudgn

Design levels on - 1-50,52-63 | Levels On - 1-50,52-63 | Levels On - 1-63 | Levels On - 1-63 | Levels On - 1-60,62,63 | Levels On - 1-63 | Levels On - 1-63

SURVEYED BY _ ROBERT Q. HARMON
SUPERVISED BY _ SONYA HALLUMS-PORTER (757) 925-2560
DESIGNED BY _ DIANE REQUISE (757) 925-3524
HAMPTON ROADS DISTRICT DESIGN UNIT

DESIGN FEATURES RELATING TO CONSTRUCTION OR TO REGULATION AND CONTROL OF TRAFFIC MAY BE SUBJECT TO CHANGE AS DEEMED NECESSARY BY THE DEPARTMENT

BRIDGE	PRIMA DESIGN	STATE	FEDERAL AID PROJECT	STATE ROUTE	STATE PROJECT	SHEET NO.
	1	VA.		1050	1050-099-180, C-501	3

Power Lines Property of:
Dominion Virginia Power
1600 Hamilton Ave.
Portsmouth, VA 23707-3528

Power Transmission Lines
Property of:
Dominion Virginia
Power Transmission
2400 Grayland Ave.
Richmond, VA 23220-5260

Telephone Lines Property of:
Verizon Virginia, Inc.
5701 Cleveland St., 5th Floor
Virginia Beach, VA 23462

Natural Gas (Distribution)
Property of:
Virginia Natural Gas
5100 E. Virginia Beach Blvd.
Norfolk, VA 23502

Cable TV Lines Property of:
Cox Communications
1323 W. Pembroke Ave.
Hampton, VA 23661

Natural Gas (Transmission)
Property of:
Colonial Pipeline Co.
2607 Willard Rd.
Richmond, VA 23294

Water Lines Property of:
City of Newport News
Waterworks
425 Industrial Park Dr.
Newport News, VA 23608

Sanitary Sewer Force
Main Lines
Property of:
HRSD
PO Box 5911
Virginia Beach, VA 23471-0911

Sanitary Sewer Lines
Property of:
York County
PO Box 532
201 Goodwin Neck Rd.
Yorktown, VA 23690-0532

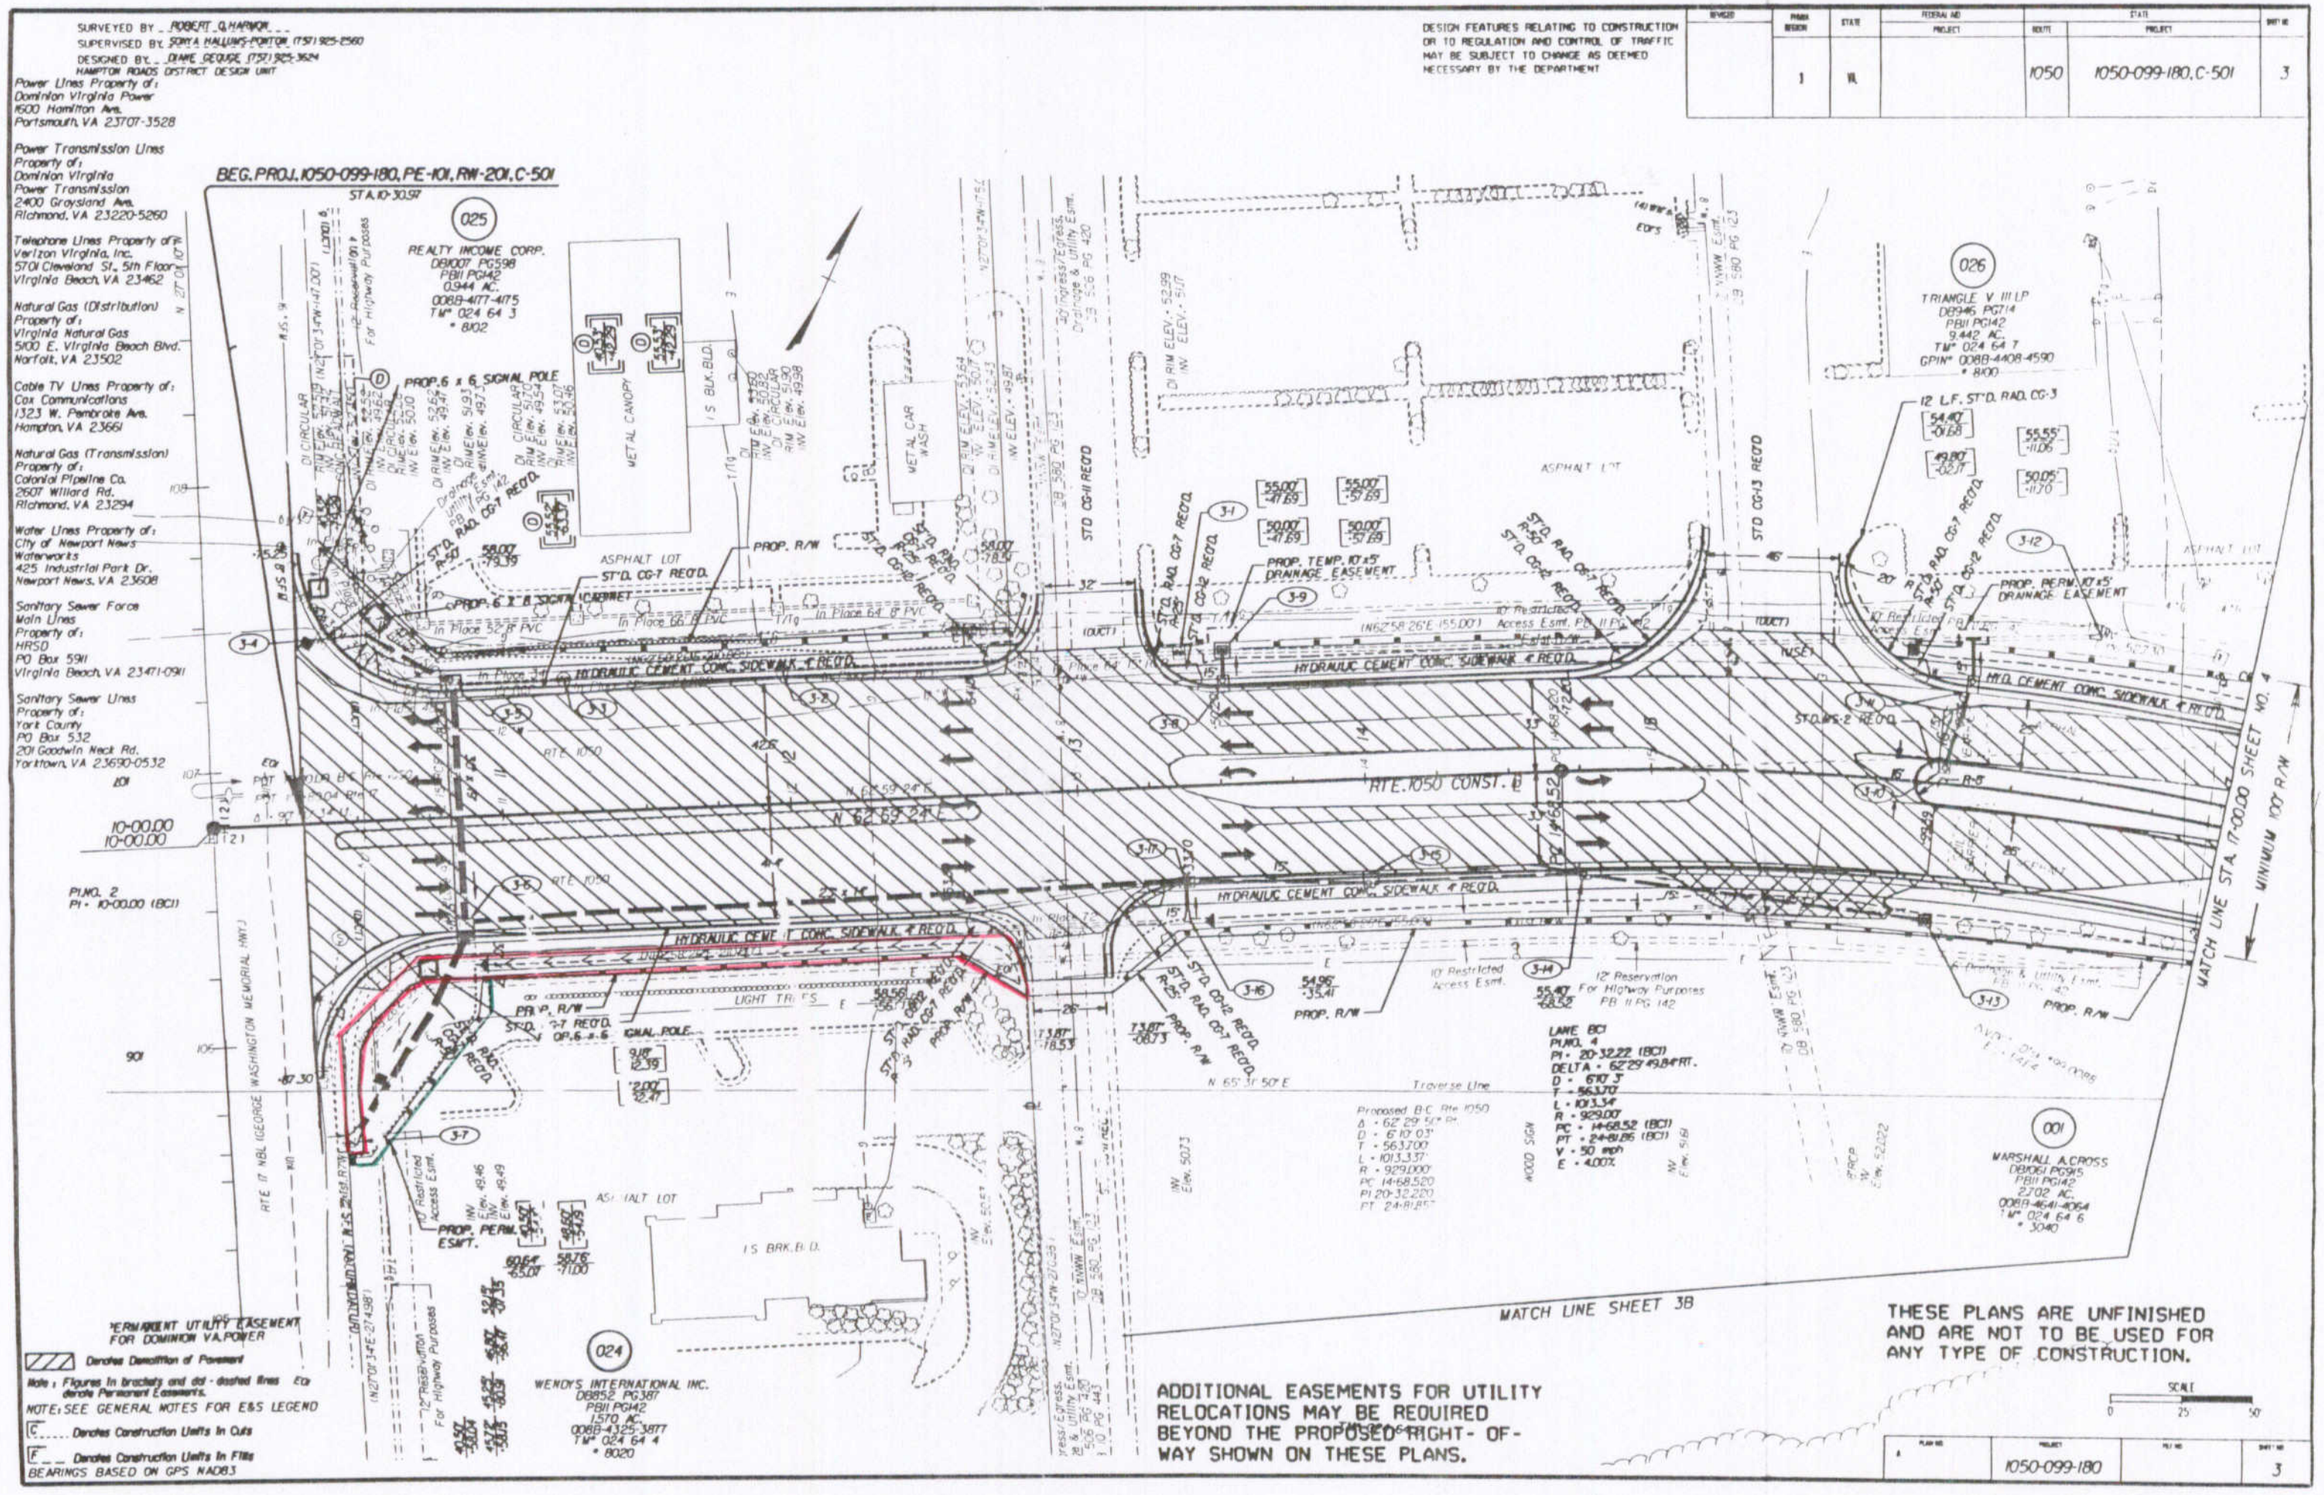

ADDITIONAL EASEMENTS FOR UTILITY RELOCATIONS MAY BE REQUIRED BEYOND THE PROPOSED RIGHT-OF-WAY SHOWN ON THESE PLANS.

THESE PLANS ARE UNFINISHED AND ARE NOT TO BE USED FOR ANY TYPE OF CONSTRUCTION.

SCALE 0 25 50

PLAN NO.	PROJECT	REV. NO.	SHEET NO.
4	1050-099-180		3

11/6/2004 11:23:28