HAMPTON ROADS DISTRICT DESIGN UNIT

DESIGN FEATURES RELATING TO CONSTRUCTION OR TO REGULATION AND CONTROL OF TRAFFIC MAY BE SUBJECT TO CHANGE AS DEEMED NECESSARY BY THE DEPARTMENT

REVISED	FHWA REGION	STATE	FEDERAL AID PROJECT	STATE ROUTE	STATE PROJECT	SHEET NO.
	3	VA		620	0620-099-176, C-501	11

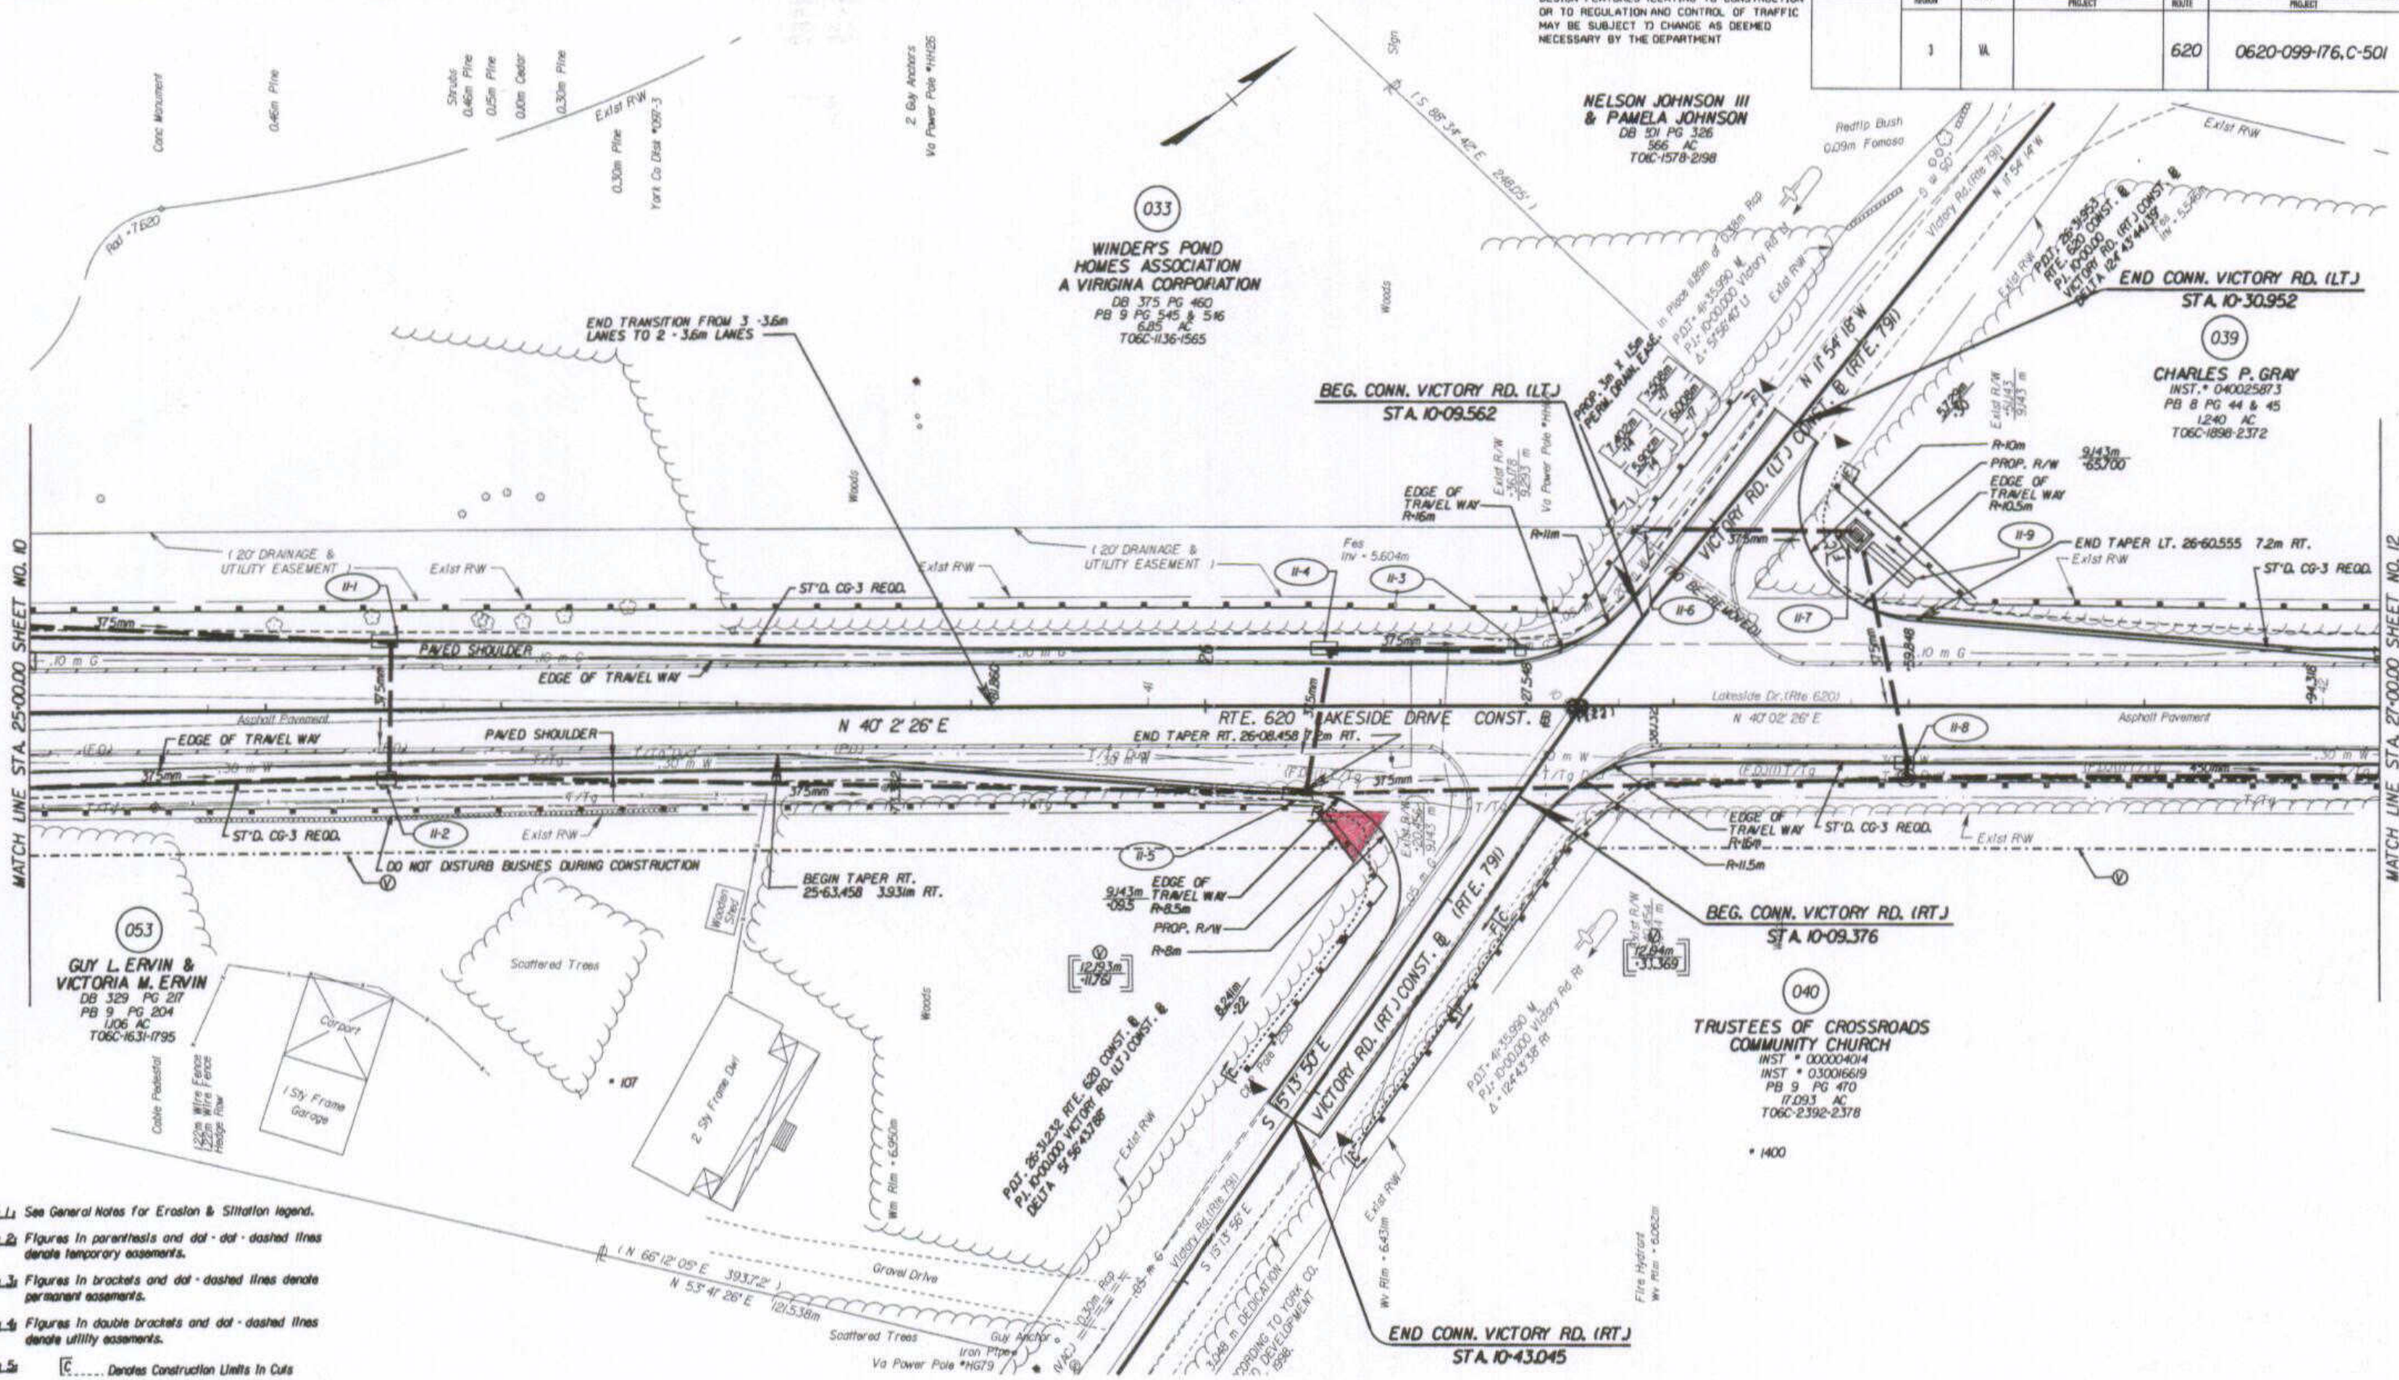

Note 1: See General Notes for Erosion & Siltation legend.

Note 2: Figures in parenthesis and dot - dot - dashed lines denote temporary easements.

Note 3: Figures in brackets and dot - dashed lines denote permanent easements.

Note 4: Figures in double brackets and dot - dashed lines denote utility easements.

Note 5: C ..... Denotes Construction Limits in Cuts
F _ _ Denotes Construction Limits in Fills

Note 6: For drainage descriptions see sheets 2D thru 2D(3).

Note 8: All existing pipe and structure are to be used unless otherwise noted.

Note 9: Denotes demolition of pavement.

Note 10: Suitable transition to existing pavement to be provided if found necessary as directed by the engineer.

Note 11: Ⓥ Denotes 3.048M underground easement required for Verizon Virginia Inc.

THESE PLANS ARE UNFINISHED AND ARE NOT TO BE USED FOR ANY TYPE OF CONSTRUCTION.

METRIC SCALE 1:250
0 5 m 10 m

PLAN NO.	PROJECT	FILE NO.	SHEET NO.
A	0620-099-176		11

Plat Book No. 9 Page 190