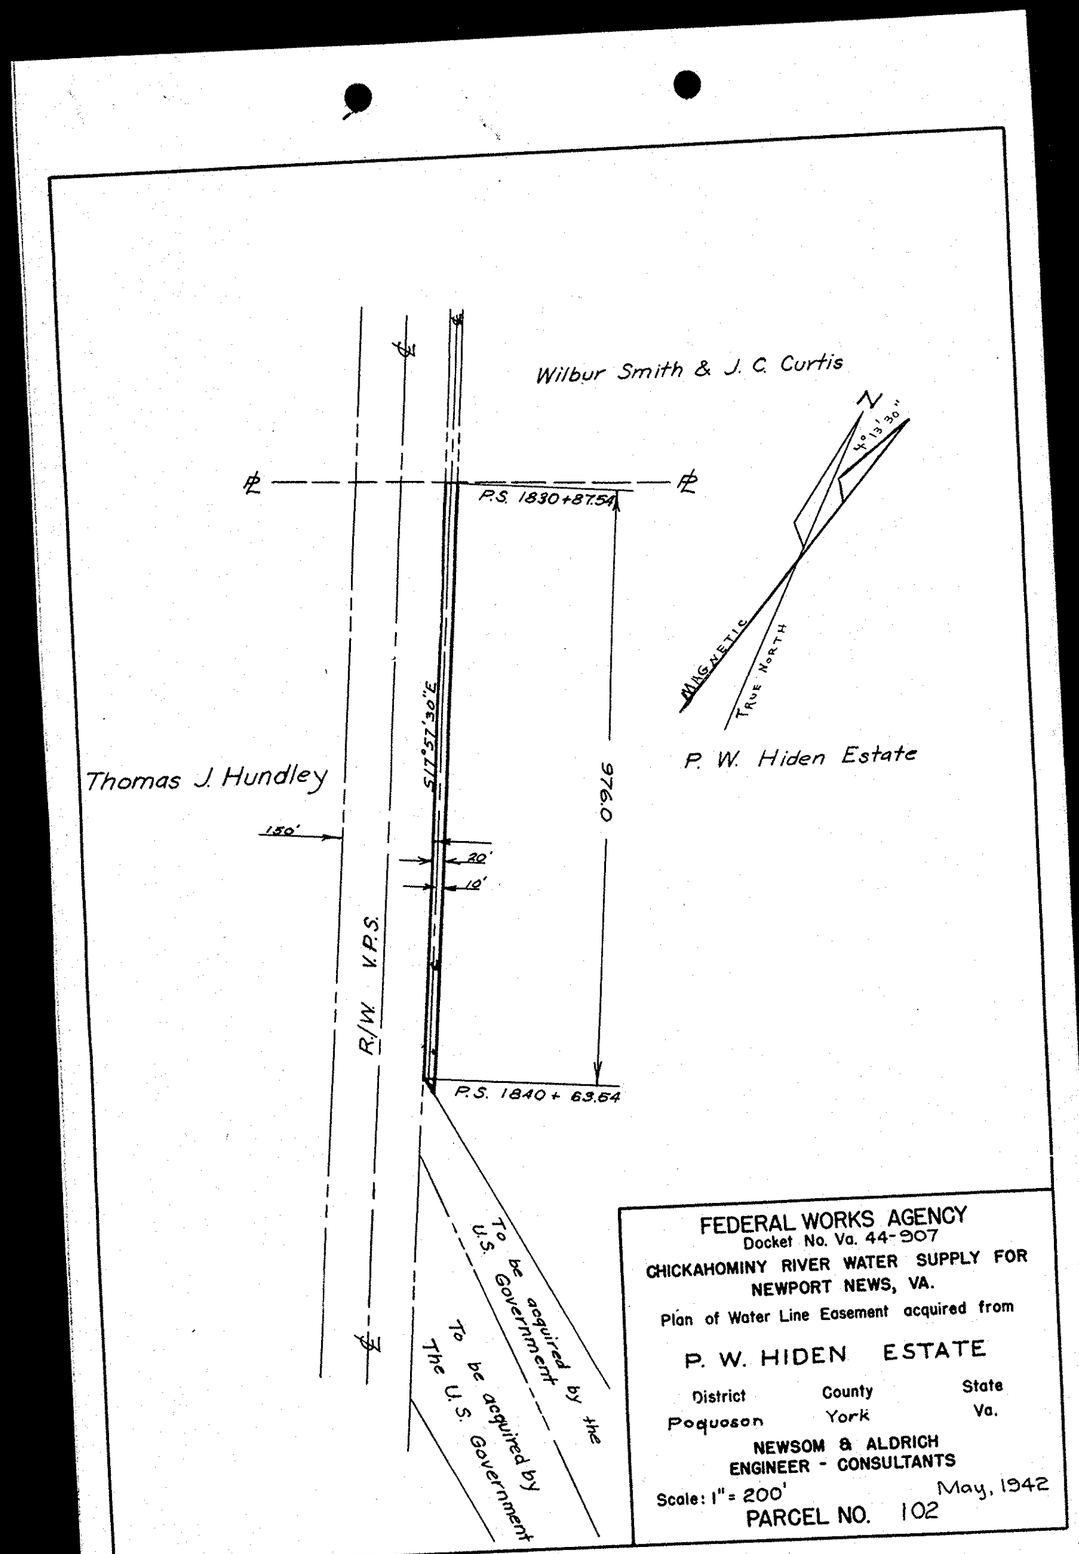

FEDERAL WORKS AGENCY
Docket No. Va. 44-907
CHICKAHOMINY RIVER WATER SUPPLY FOR NEWPORT NEWS, VA.
Plan of Water Line Easement acquired from

P. W. HIDEN ESTATE

District	County	State
Poquoson	York	Va.

NEWSOM & ALDRICH
ENGINEER - CONSULTANTS
Scale: 1" = 200' May, 1942
PARCEL NO. 102

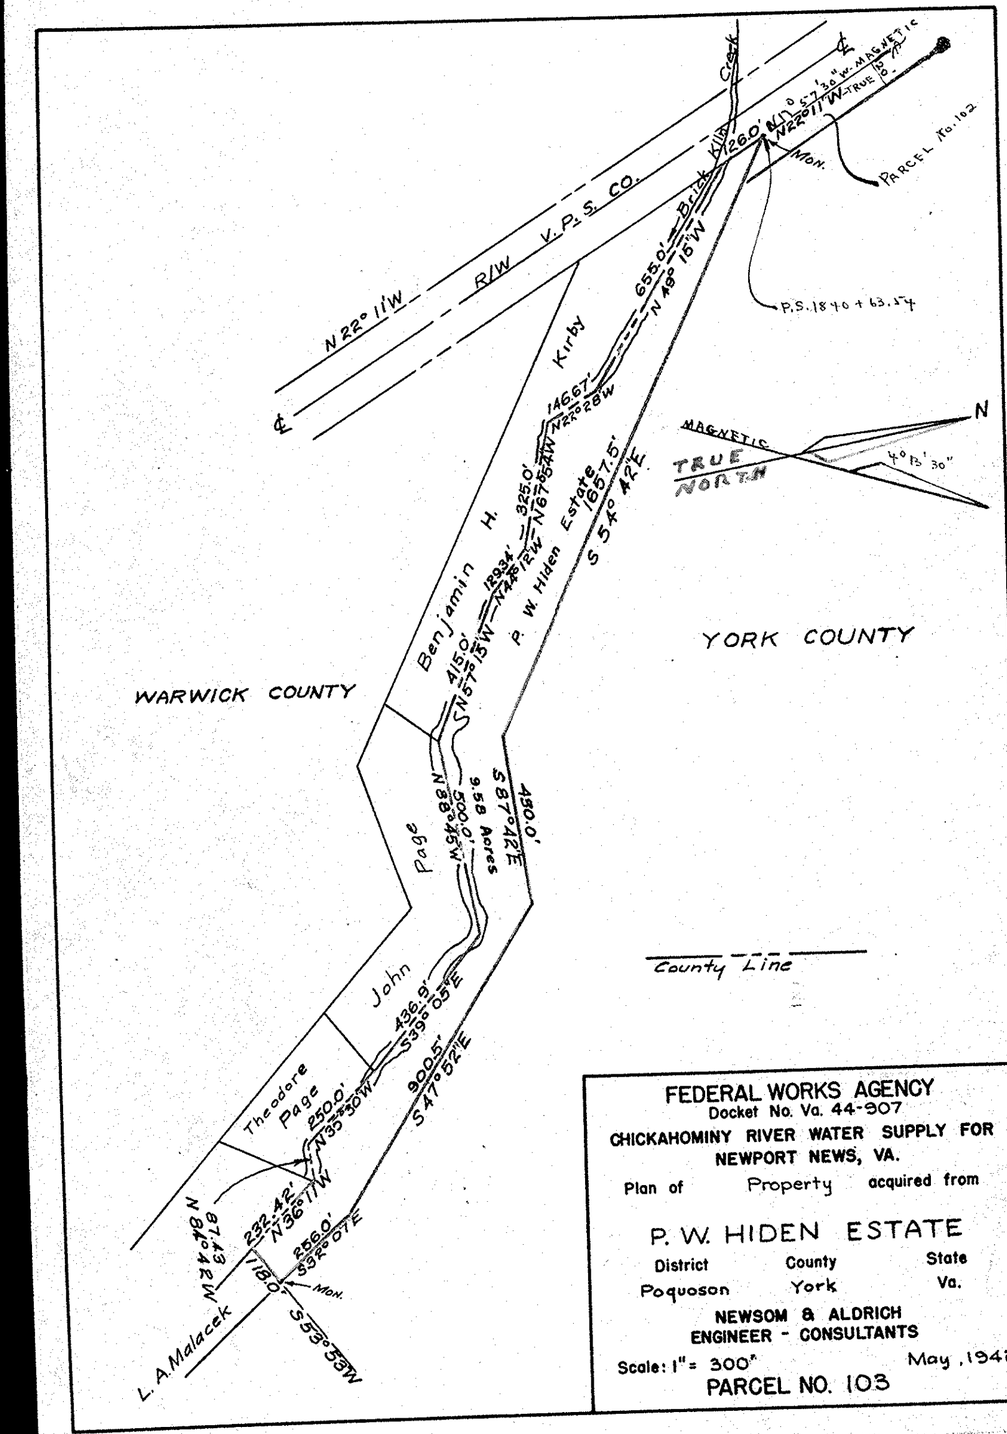

FEDERAL WORKS AGENCY
Docket No. Va. 44-907
CHICKAHOMINY RIVER WATER SUPPLY FOR NEWPORT NEWS, VA.
Plan of Property acquired from

P. W. HIDEN ESTATE

District	County	State
Poquoson	York	Va.

NEWSOM & ALDRICH
ENGINEER - CONSULTANTS
Scale: 1" = 300' May, 1942
PARCEL NO. 103