State Hwy Plat Book No. 8 Page 217

Tue Apr 27 11:10:44 1999 \\SW5009\PLOT\a_ld.dgf s:\sna\147010301.prf

Design File = pw147010w147001.dgn Design levels on = 1-50,52-63
Ref. File = pw147010w147010.dgn Levels On = 1-63
Ref. File = pw147010w147040.dgn Levels On = 1-63
Ref. File = pw147010w147060.dgn Levels On = 1-63
Ref. File = /proj/147010/6401/6401.dgn Levels On = 1-63
Ref. File = pw147010w147070732.dgn Levels On = 1-58,60,63
Ref. File = pw147010w147080063.dgn Levels On = 1-63
Ref. File = pw147010w147080003.dgn Levels On = 1-63
Ref. File = pw147010w147070.dgn Levels On = 1-63

SUFFOLK DISTRICT DESIGN UNIT

Power Poles Property of:
Virginia Power
1600 Hamilton Ave.
Portsmouth, VA 23707-3528

Telephone Poles Property of:
Bell Atlantic of VA
5701 Cleveland Street, 5 th Floor
Virginia Beach, Virginia 23462

TV Cable Lines Property of:
Cox Communications
1323 W. Pembroke
Hampton, VA 23661

Natural Gas Lines Property of:
VA Natural Gas, Inc.
3719 E. Virginia Beach Blvd.
Newport News, VA 23606

Sanitary Sewer Lines property of:
York County
201 Goodwin Neck Rd.
P. O. Box 532
Yorktown, Virginia 23690-0532

Water Lines property of:
City of Newport News Water Works
2600 Washington Ave., 6th Floor
Newport News, VA 23607

Force Main Lines Property of:
H. R. S. D.
P. O. Box 5000
Virginia Beach, VA 23455

DESIGN FEATURES RELATING TO CONSTRUCTION OR TO REGULATION AND CONTROL OF TRAFFIC MAY BE SUBJECT TO CHANGE AS DEEMED NECESSARY BY THE DEPARTMENT

REVISED	FHWA REGION	STATE	FEDERAL AID PROJECT	STATE ROUTE	STATE PROJECT	SHEET NO.
04-26-99	3	VA.		17	6017-099-122, PE-101, RW-201, C-501	3

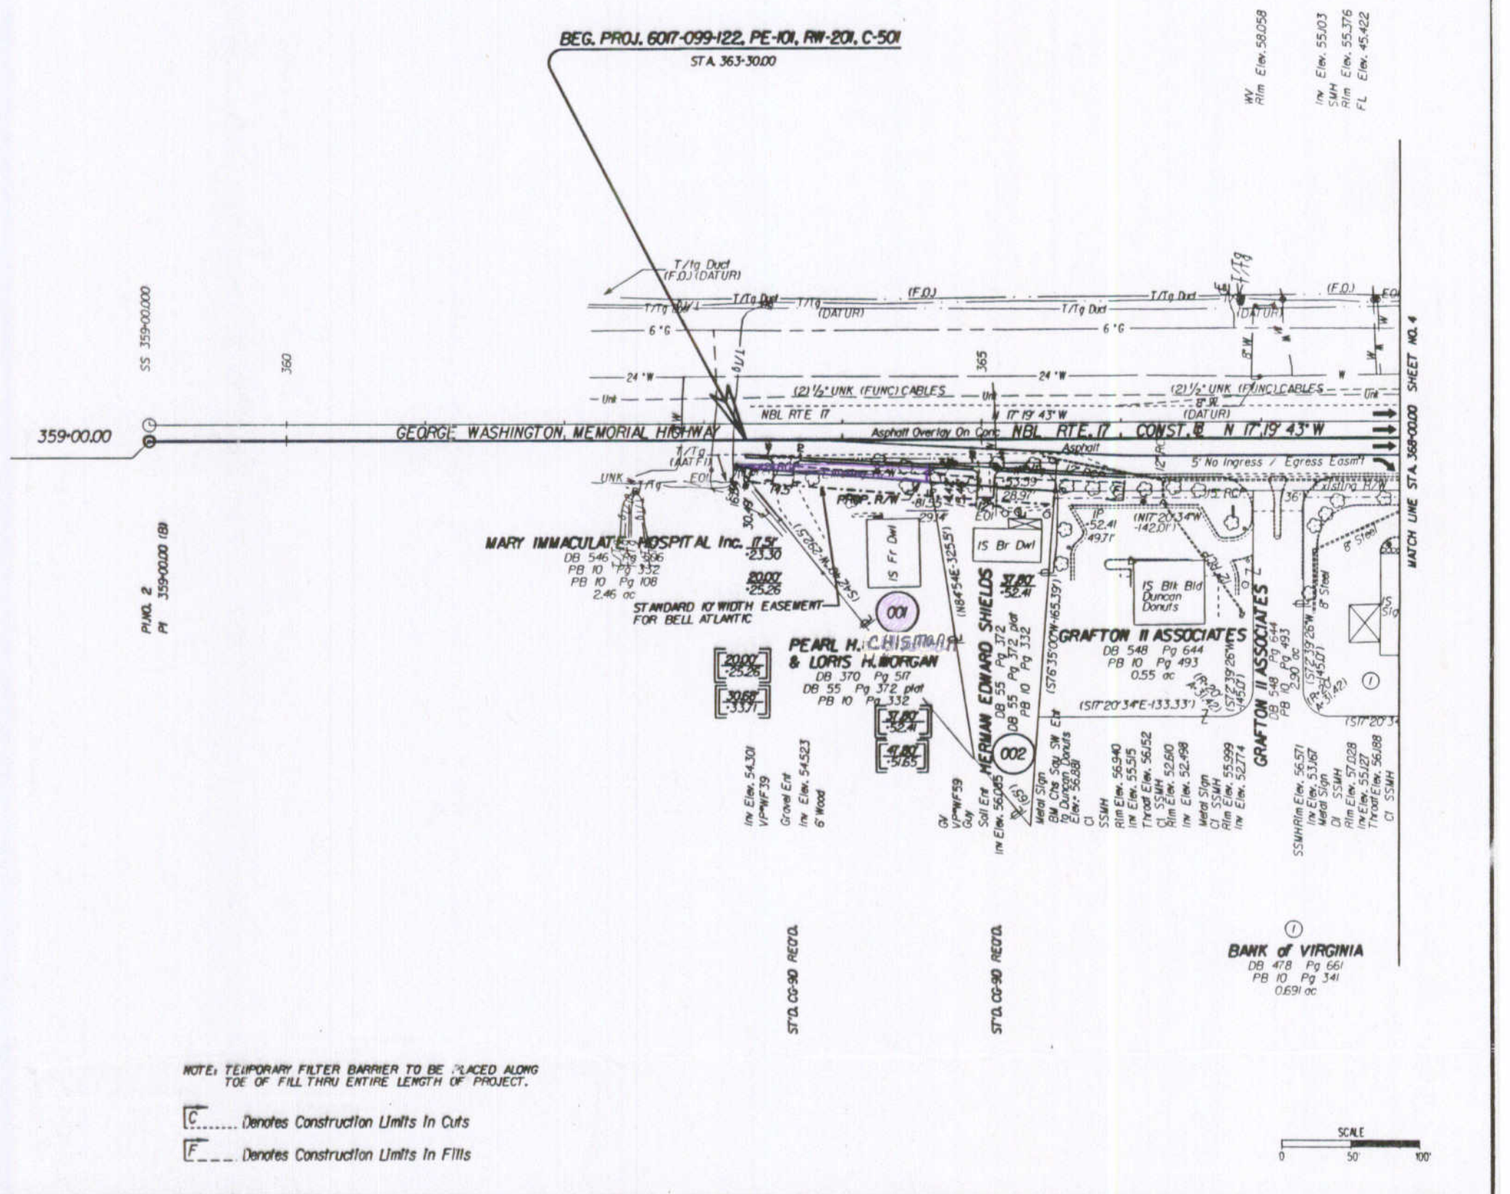

NOTE: TEMPORARY FILTER BARRIER TO BE PLACED ALONG TOE OF FILL THRU ENTIRE LENGTH OF PROJECT.

C..... Denotes Construction Limits In Cuts

F___ Denotes Construction Limits In Fills

DESIGN BASED ON 95 CADD LEVEL STRUCTURE SHEET

BEARINGS BASED ON NAD 83 DATUM

04/27/99 MDSP

SURVEYED BY - R.G. HANNAH
SUPERVISED BY R.W. RAND (757) 925-2569
DESIGNED BY A.A. WILLIAMS (757) 925-2629
CADD OPERATOR MDSP
REVISED BY

PLAN NO.	PROJECT	FILE NO.	SHEET NO.
A	6017-099-122		3