Plat Book No. 9 Page 19

DESIGN FEATURES RELATING TO CONSTRUCTION OR TO REGULATION AND CONTROL OF TRAFFIC MAY BE SUBJECT TO CHANGE AS DEEMED NECESSARY BY THE DEPARTMENT

REVISED	FHWA REGION	STATE	FEDERAL AID PROJECT	STATE ROUTE	STATE PROJECT	SHEET NO.
	3	VA.		603	0603-099-141,C503	8

FOR RIGHT OF WAY ONLY

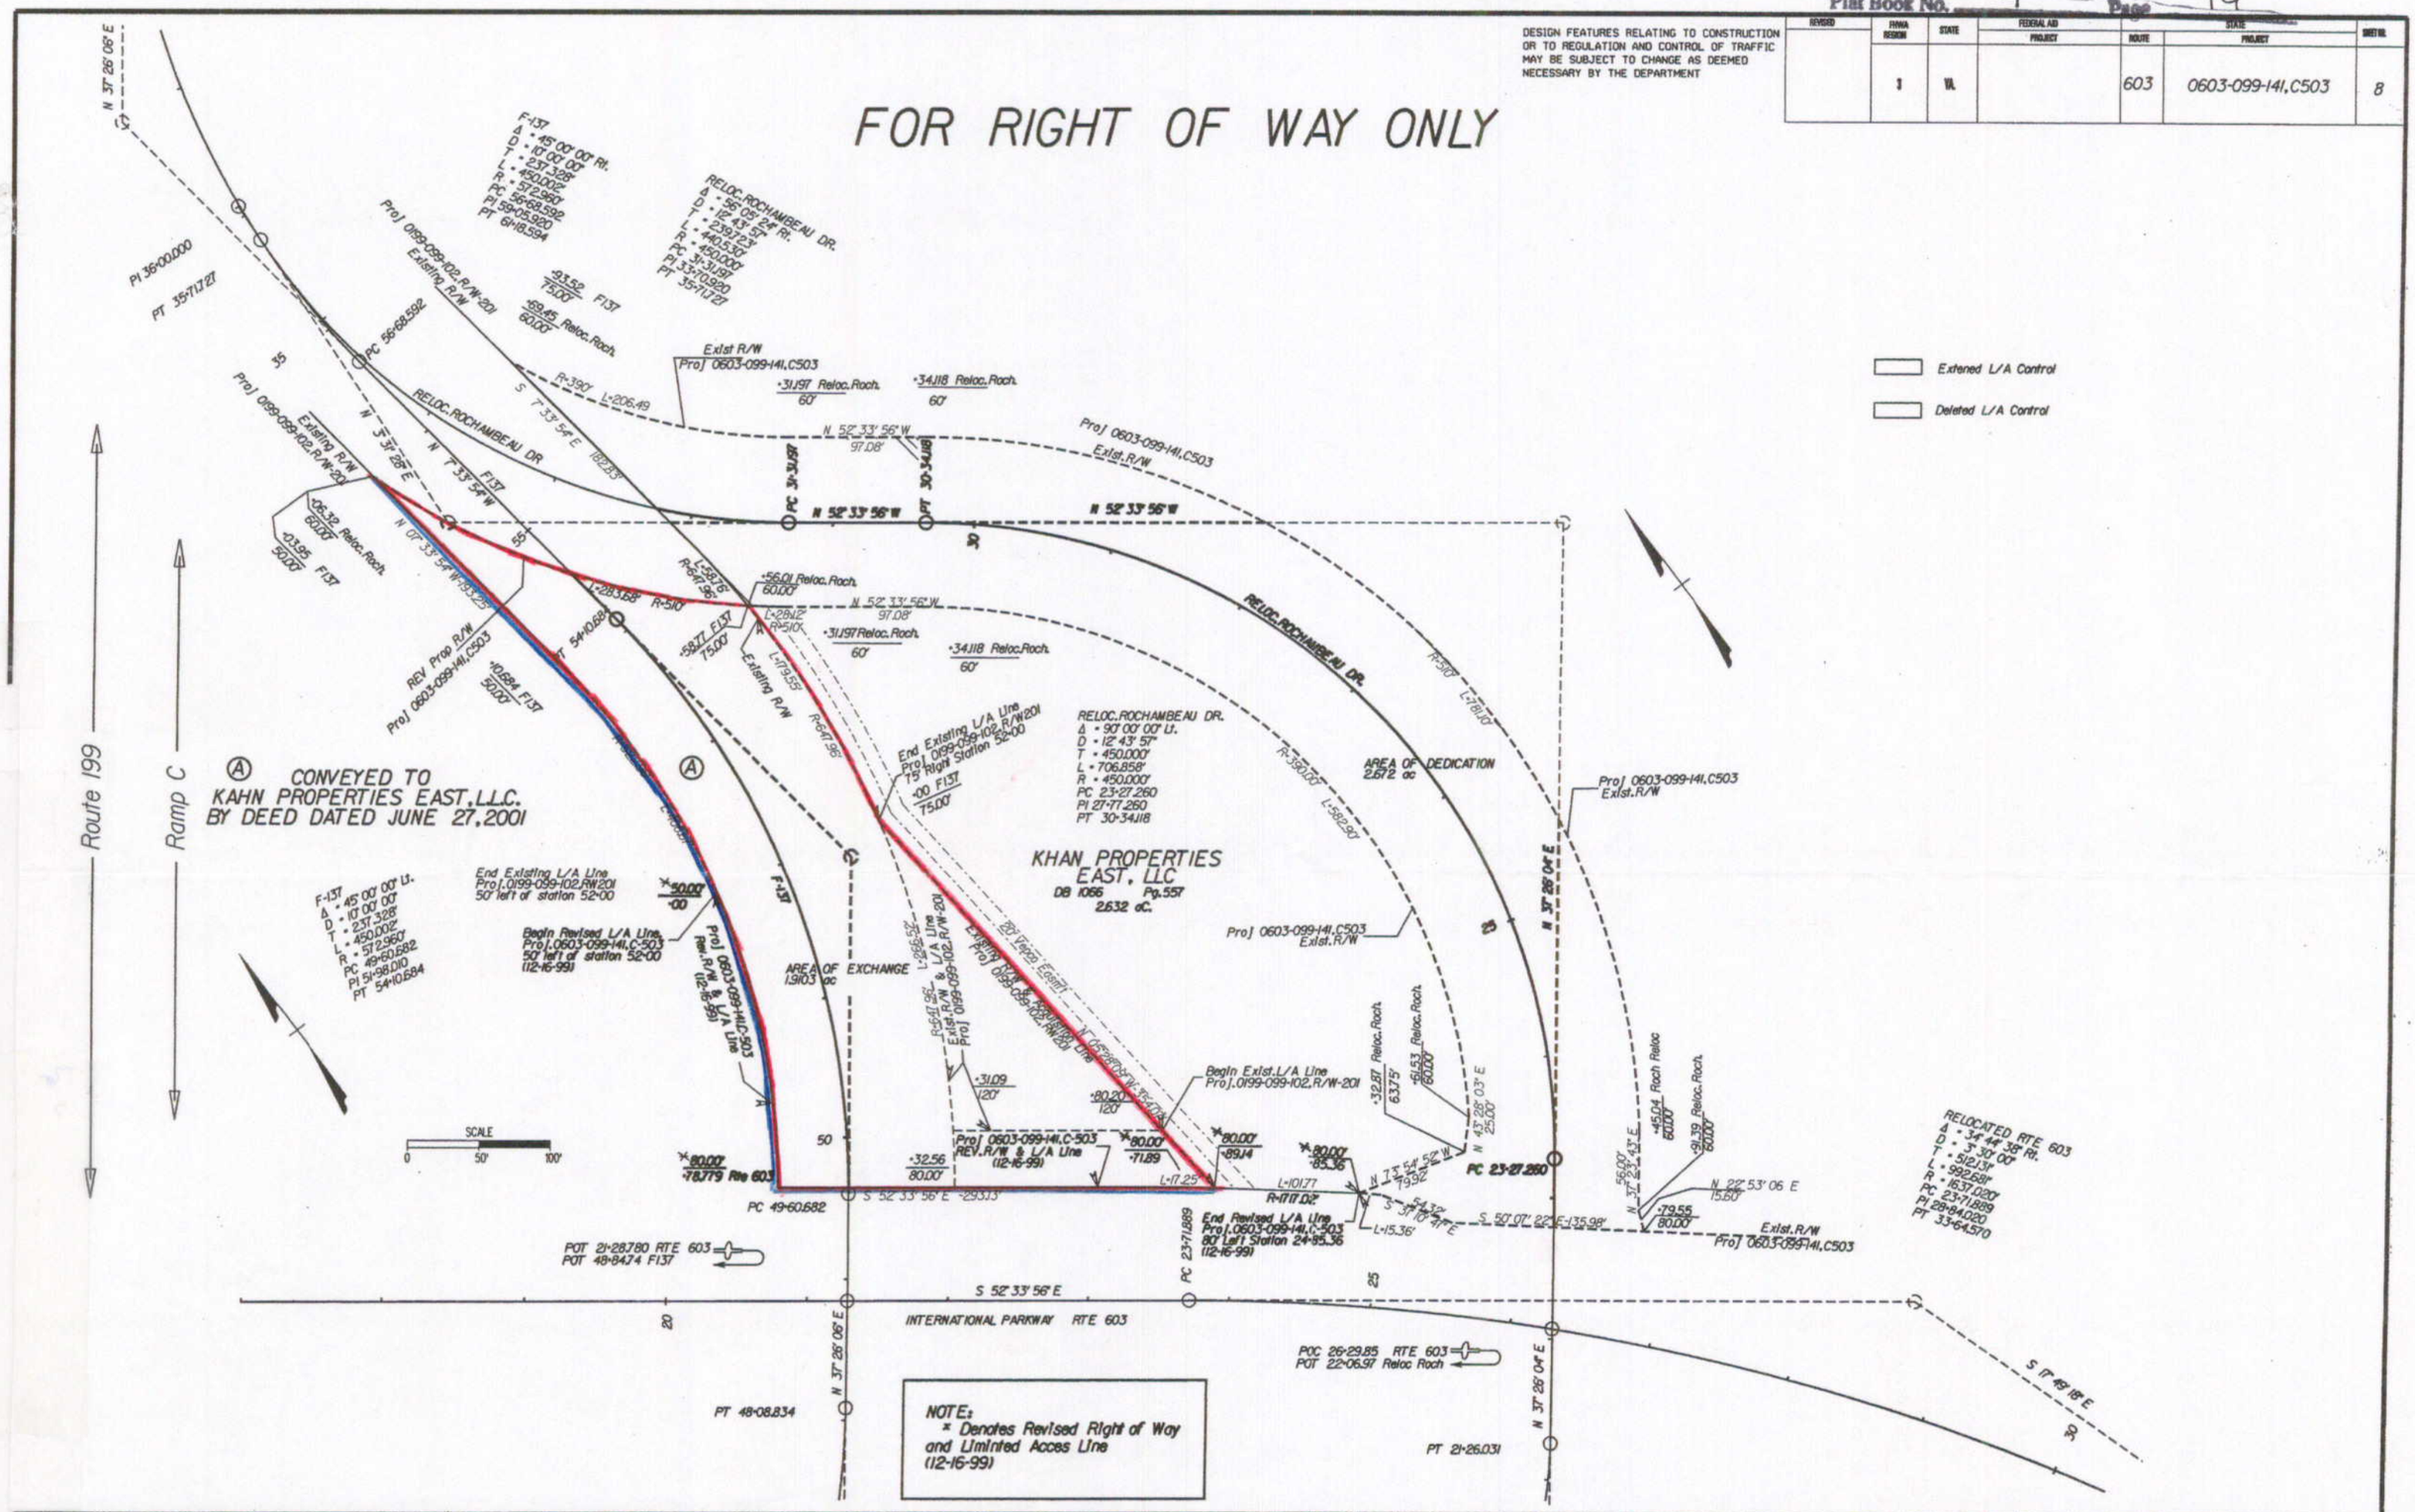

6/27/01 11:30:22 AM \\0501COCADD\PLOT\QCF\id_6_s_qcf_rhodes_jv \\0501cocadd\Plot\prf\lowesrd.prf