Design File = c:\documents\cf ms_local\14627\d14627\d14627005b.dgn
Design levels on = 1-50,52-63 ROBERT O. HARMON

Ref. File = c:\documents\cf ms_local\14627\d14627\d14627.dgn
Levels On = 1-50,52-63

Ref. File = c:\documents\cf ms_local\14627\d14627\d14627004.dgn
Levels On = 1-50,52-63

Ref. File = c:\documents\cf ms_local\14627\d14627\d14627005.dgn
Levels On = 1-63

Ref. File = c:\documents\cf ms_local\14627\d14627\d14627.dgn
Levels On = 1-63

Ref. File = c:\documents\cf ms_local\14627\d14627\d14627.dgn
Levels On = 1-63

Ref. File = c:\documents\cf ms_local\14627\d14627\d14627.dgn
Levels On = 1-63

SURVEYED BY _ ROBERT O. HARMON _
SUPERVISED BY _ SONYA BALLUMS-PONTON (757) 925-2560
DESIGNED BY _ JULIANE GEDUGE (757) 925-3624
HAMPTON ROADS DISTRICT DESIGN UNIT

DESIGN FEATURES RELATING TO CONSTRUCTION OR TO REGULATION AND CONTROL OF TRAFFIC MAY BE SUBJECT TO CHANGE AS DEEMED NECESSARY BY THE DEPARTMENT

REVISED	STATE	FEDERAL AID PROJECT	ROUTE	STATE PROJECT	SHEET NO.
	VA.		1050	1050-099-180, C-501 R/W-201	5B

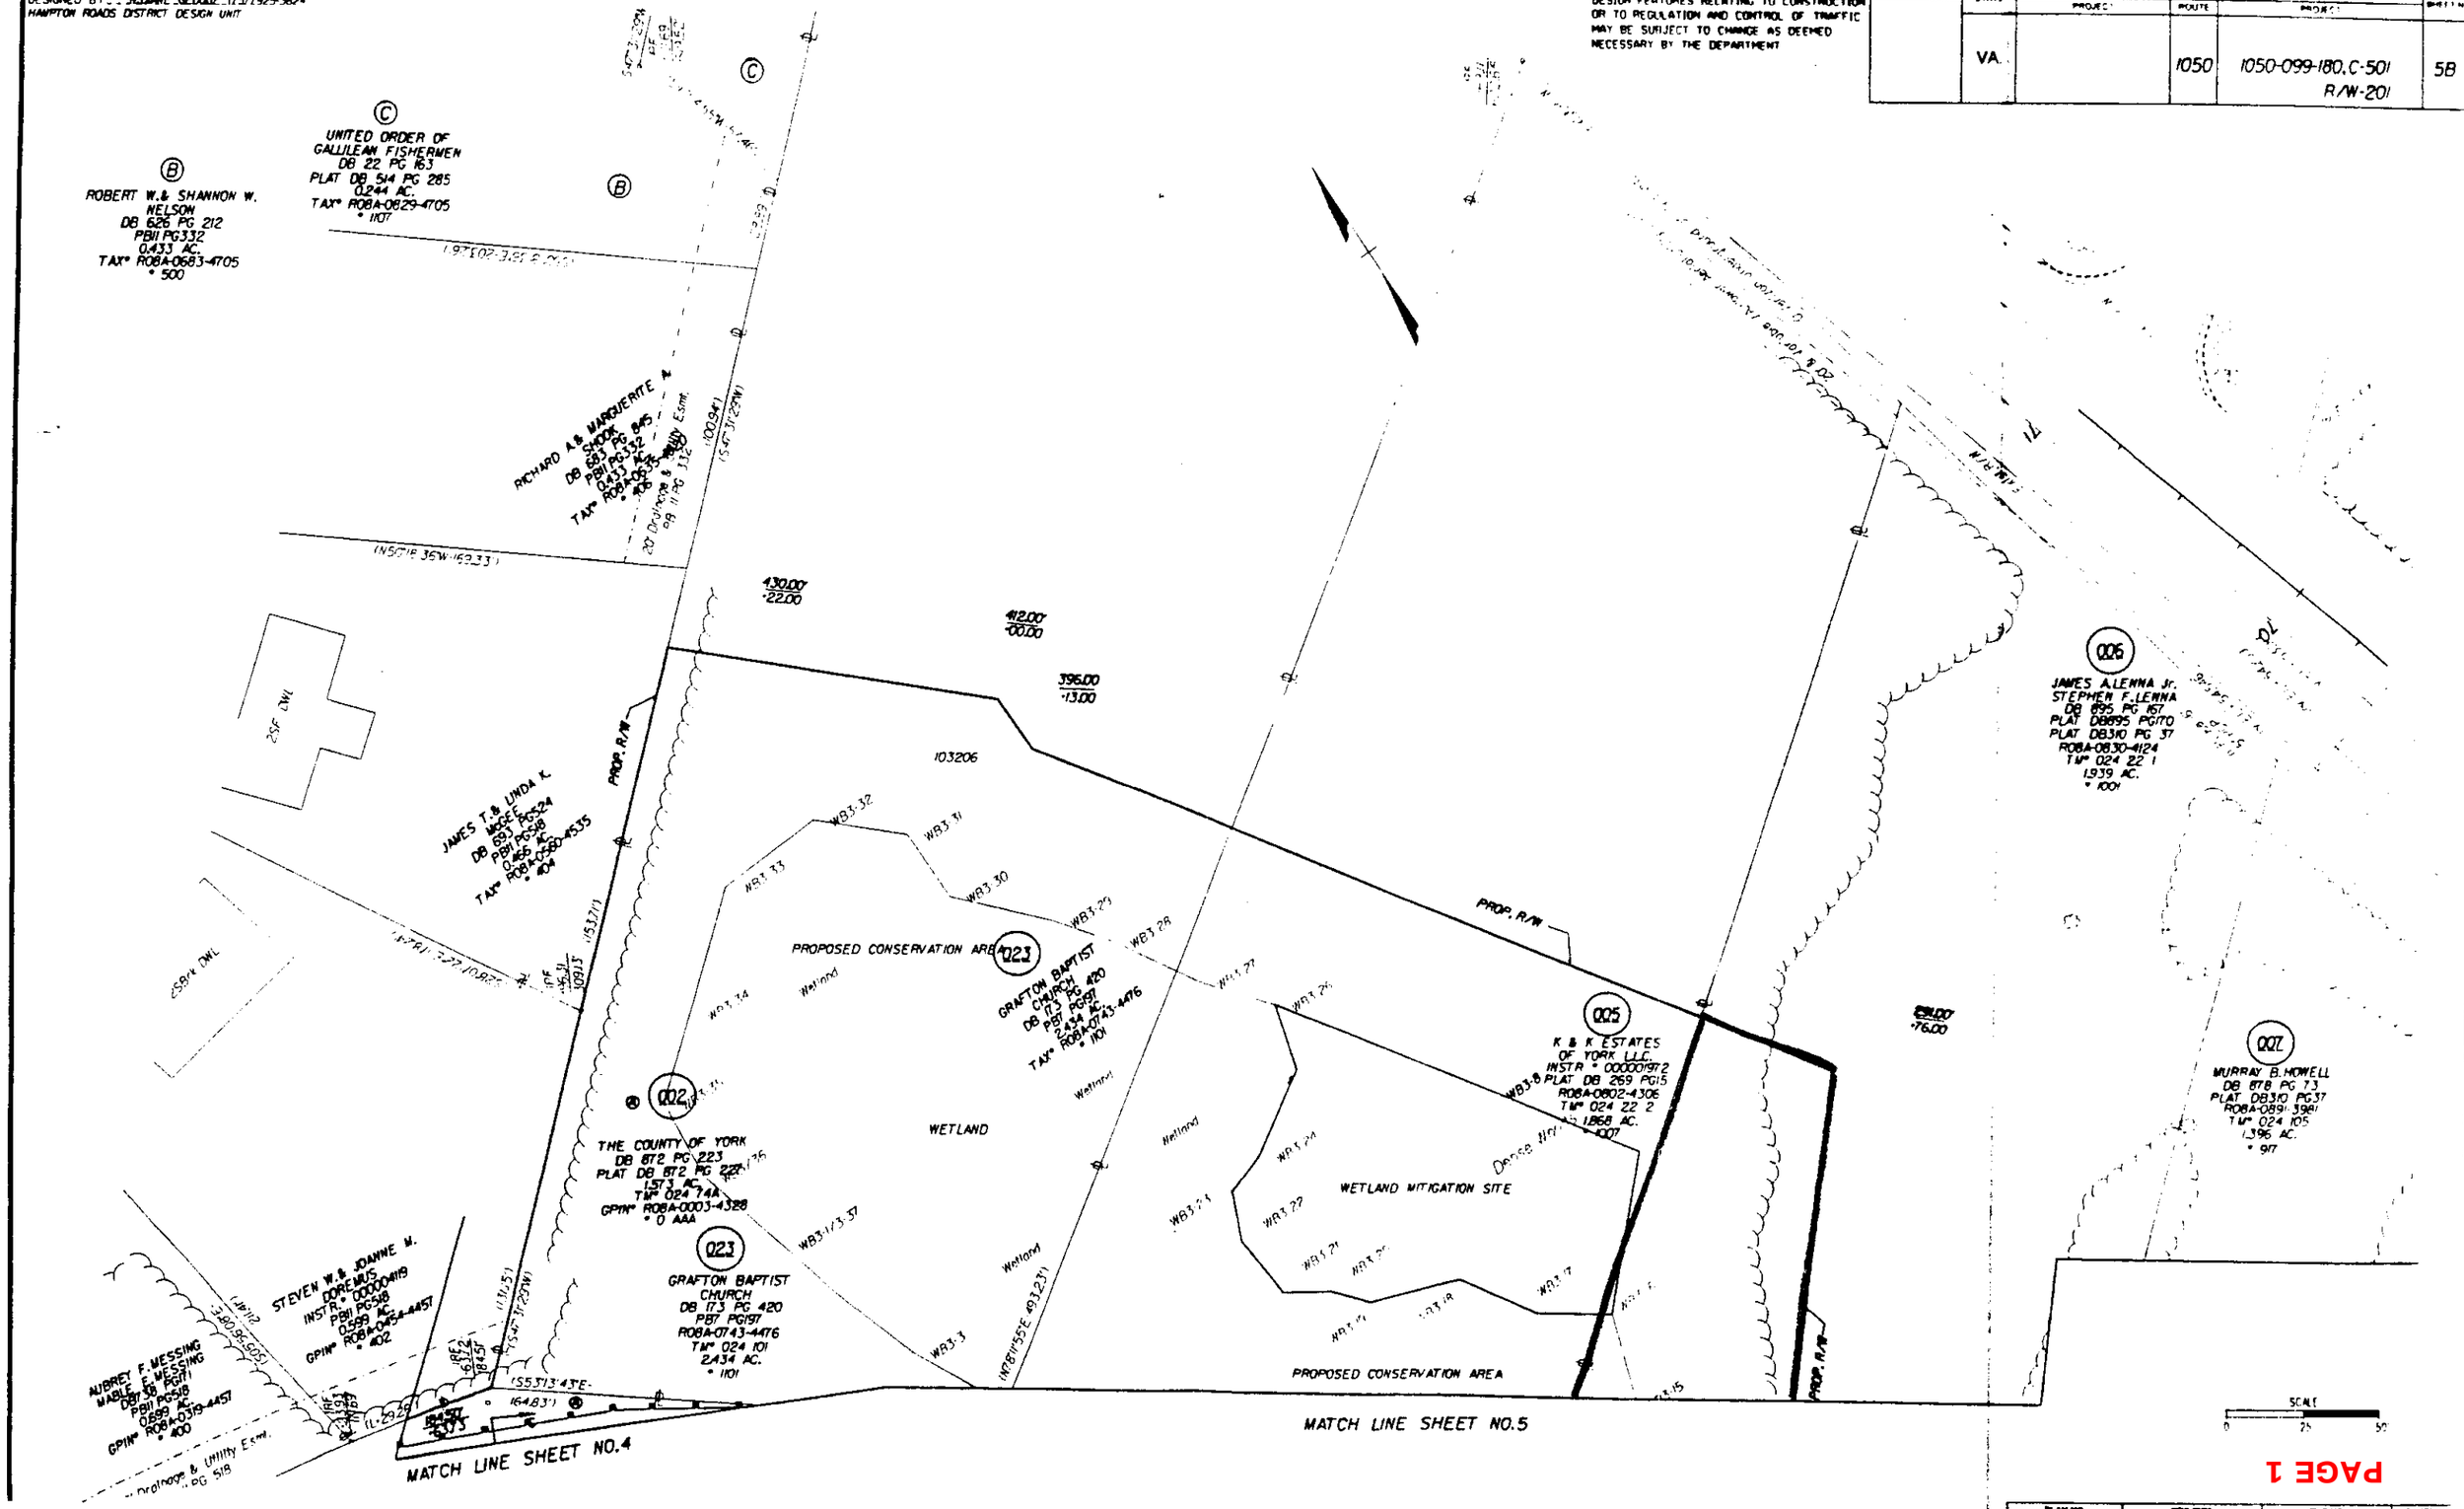

PAGE 1

PLAN NO	PROJECT	FILE NO	SHEET NO
	1050-099-180		5B