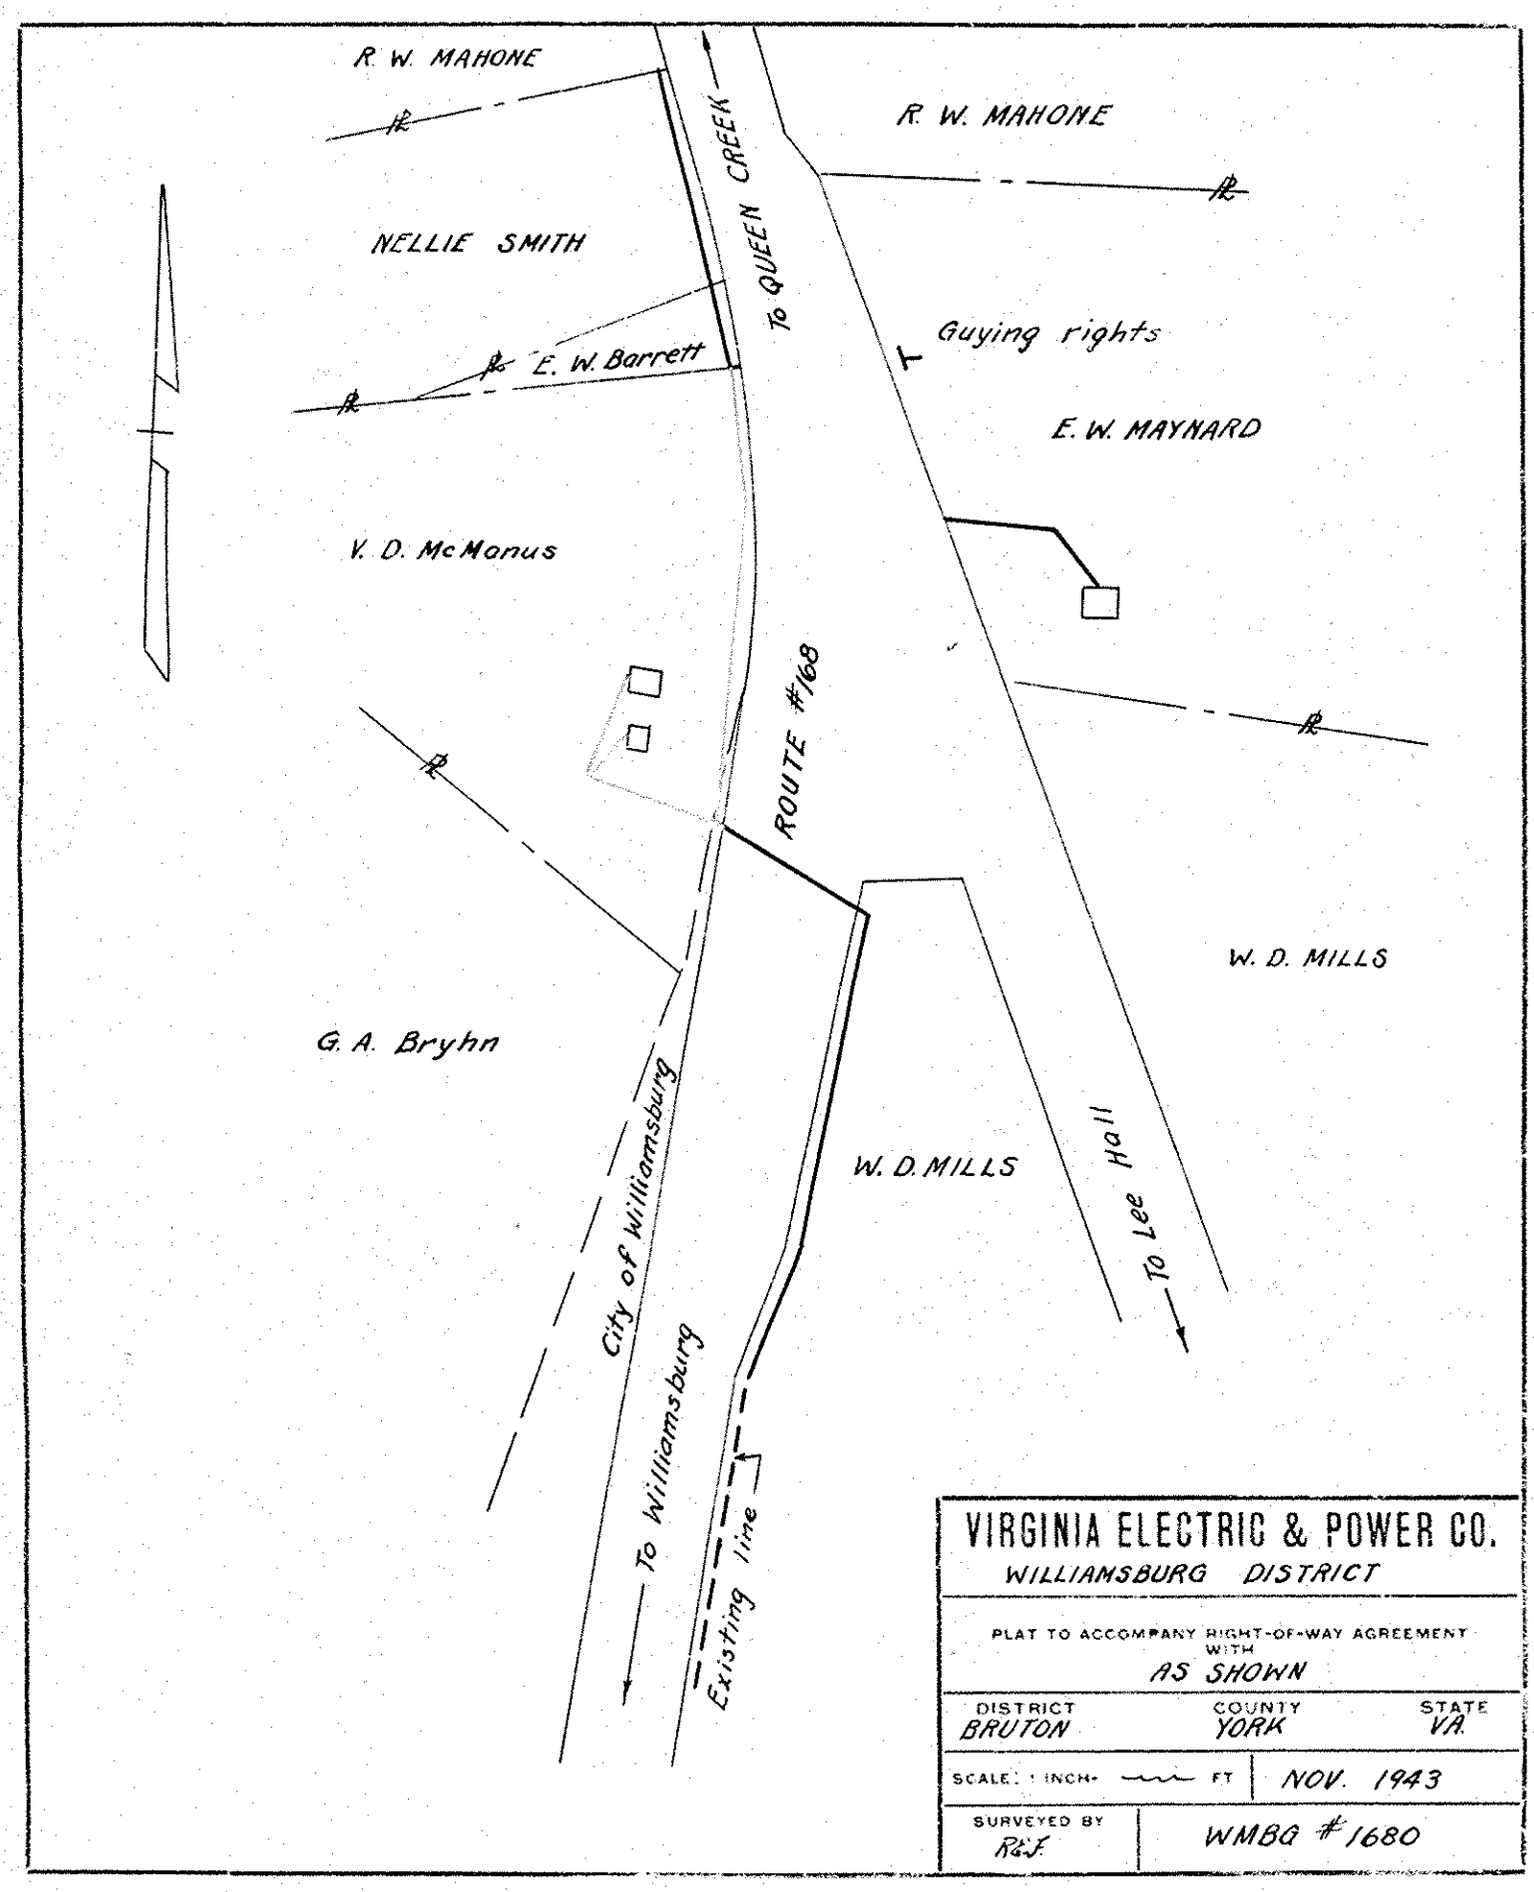
R. W. MAHONE
R. W. MAHONE
NELLIE SMITH
To QUEEN CREEK
E. W. Barrett
Guying rights
E. W. MAYNARD
V. D. McManus
ROUTE #168
W. D. MILLS
G. A. Bryhn
City of Williamsburg
W. D. MILLS
To Lee Hall
To Williamsburg
Existing line
VIRGINIA ELECTRIC & POWER CO.
WILLIAMSBURG DISTRICT
PLAT TO ACCOMPANY RIGHT-OF-WAY AGREEMENT WITH
AS SHOWN
DISTRICT
BRUTON
COUNTY
YORK
STATE
VA.
SCALE: 1 INCH = FT
NOV. 1943
SURVEYED BY
R&F
WMBG #1680
SHEET NO.
DRAWER NO.