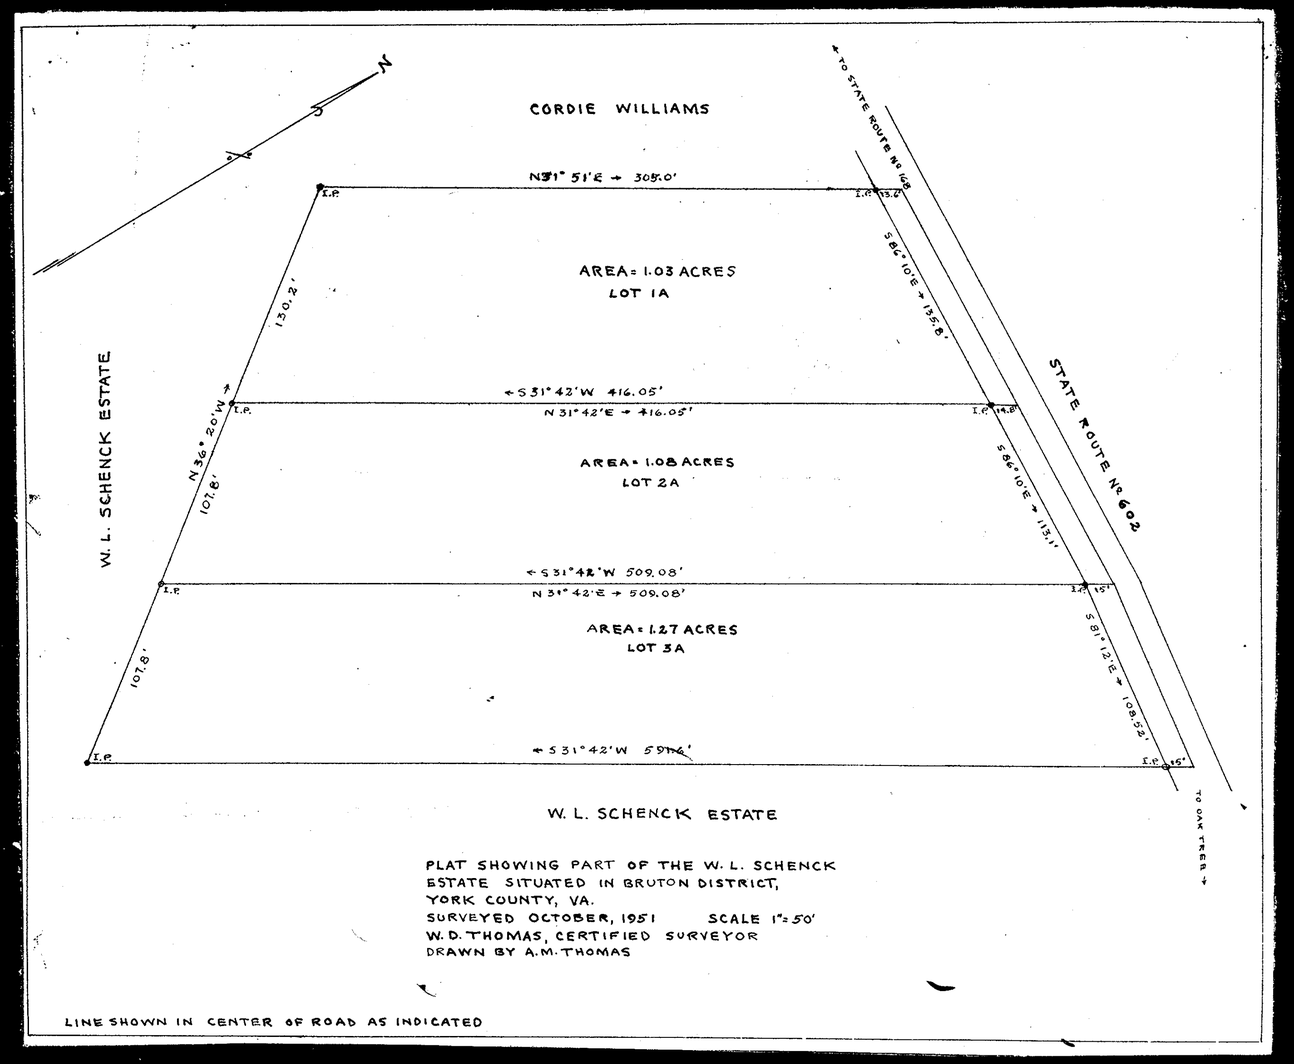

PLAT SHOWING PART OF THE W. L. SCHENCK
ESTATE SITUATED IN BRUTON DISTRICT,
YORK COUNTY, VA.
SURVEYED OCTOBER, 1951 SCALE 1" = 50'
W. D. THOMAS, CERTIFIED SURVEYOR
DRAWN BY A. M. THOMAS

LINE SHOWN IN CENTER OF ROAD AS INDICATED

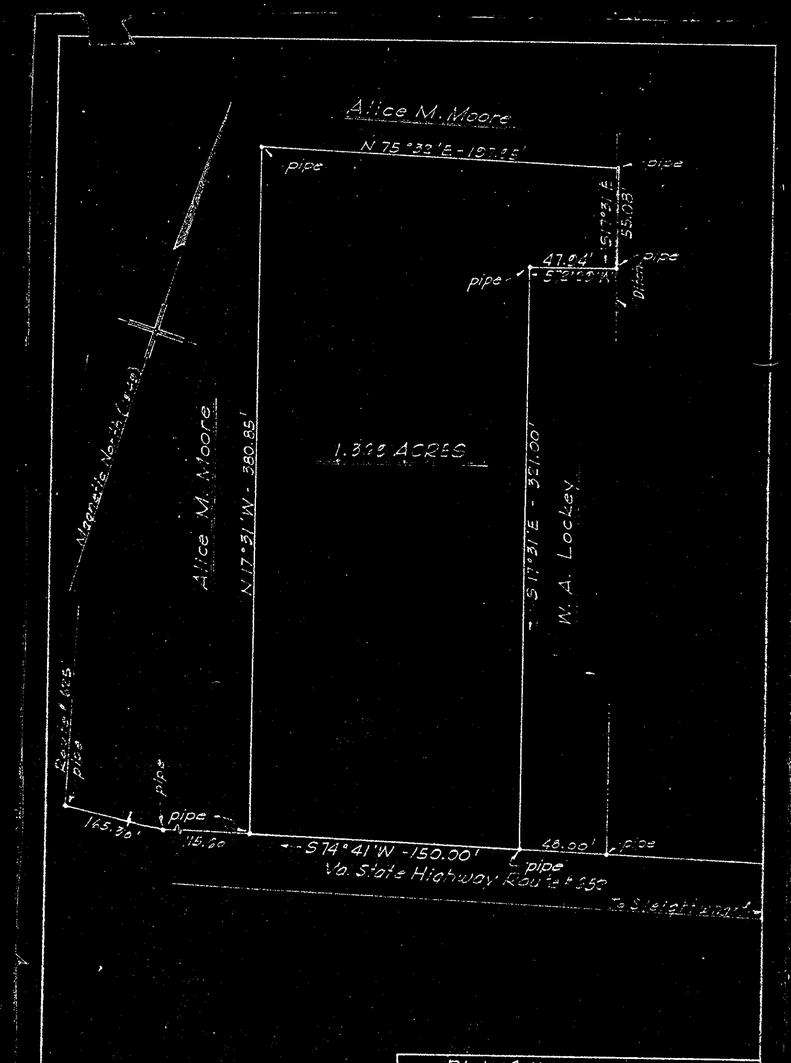

Plat of the property of:
Reynolds E. Moore
"REM ACRES"
GRAFTON DISTRICT
YORK COUNTY, VIRGINIA

R. F. Pyle
R. F. Pyle - certified land surveyor - Newport News, Va.
Scale: 1" = 50' May 10, 1952

Plat Book No. 5 Page 30

Recorded July 26, 1952
Reynolds M. Moore Deed Book 75 Page 339