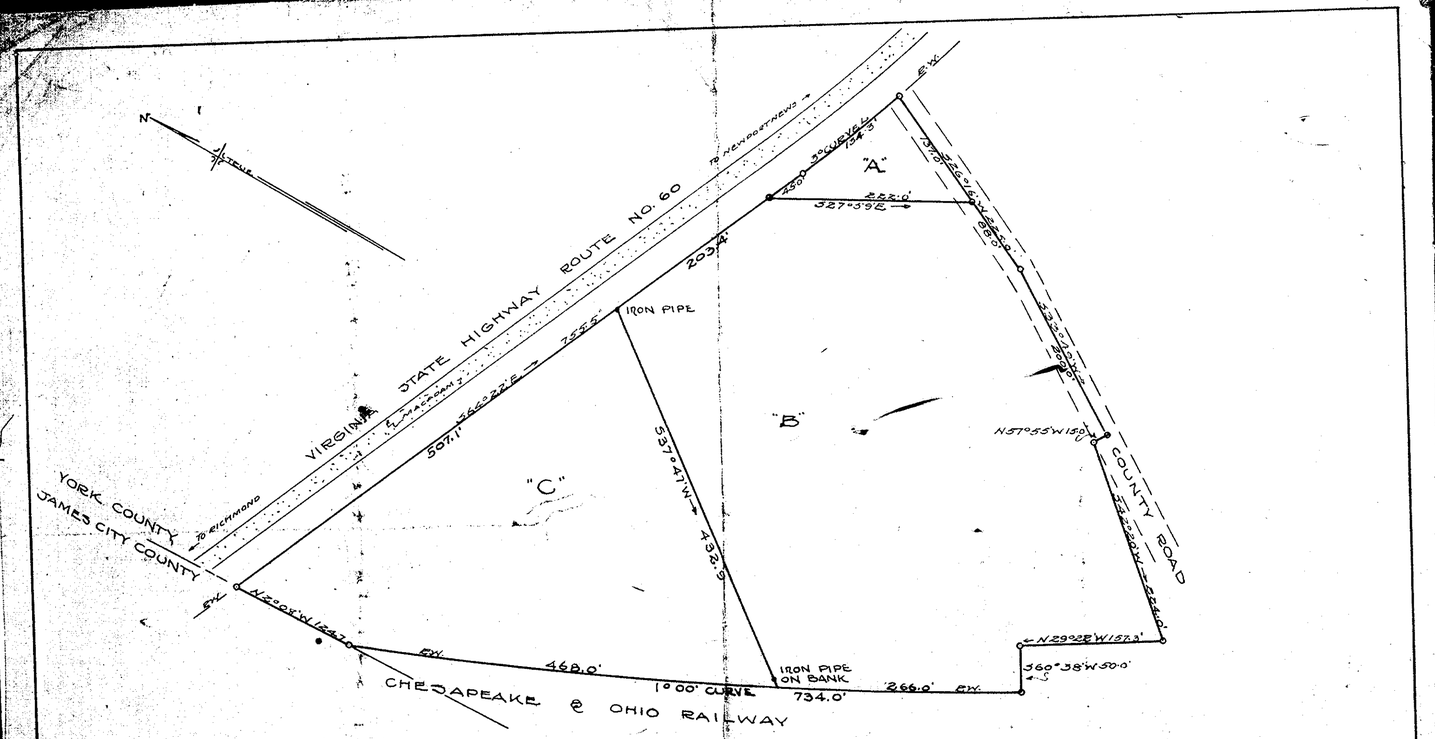

PLAT SHOWING PROPERTY TO BE CONVEYED BY
HARRY D. & HATTIE W. BOZARTH
TO
JAMES ARTHUR & MARY H. BOZARTH
SITUATED IN BRUTON DISTRICT
YORK COUNTY VIRGINIA
AREA PARCEL "A" .29 ACRE
AREA PARCEL "B" 4.79 ACRES
SURVEYED AUG. 1939 SCALE 1" = 100'
REVISED NOV. 1950, TO SHOW PARCEL "C"
CONTAINING 2.77 ACRES

V.D. McMANUS C.E.

VINCENT D. McMANUS
SURVEYING & MAPPING
WILLIAMSBURG, VIRGINIA

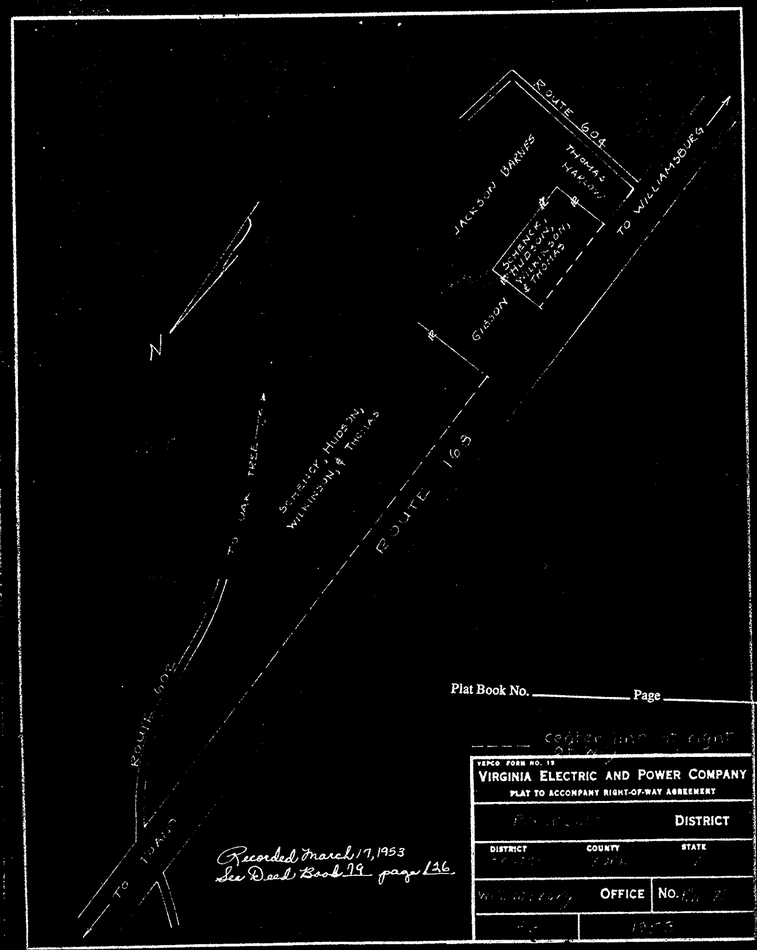

Recorded March 17, 1953
See Deed Book 19 page 136

Plat Book No. _____ Page _____

VEPCO FORM NO. 19
VIRGINIA ELECTRIC AND POWER COMPANY
PLAT TO ACCOMPANY RIGHT-OF-WAY AGREEMENT

DISTRICT

DISTRICT	COUNTY	STATE

OFFICE No.