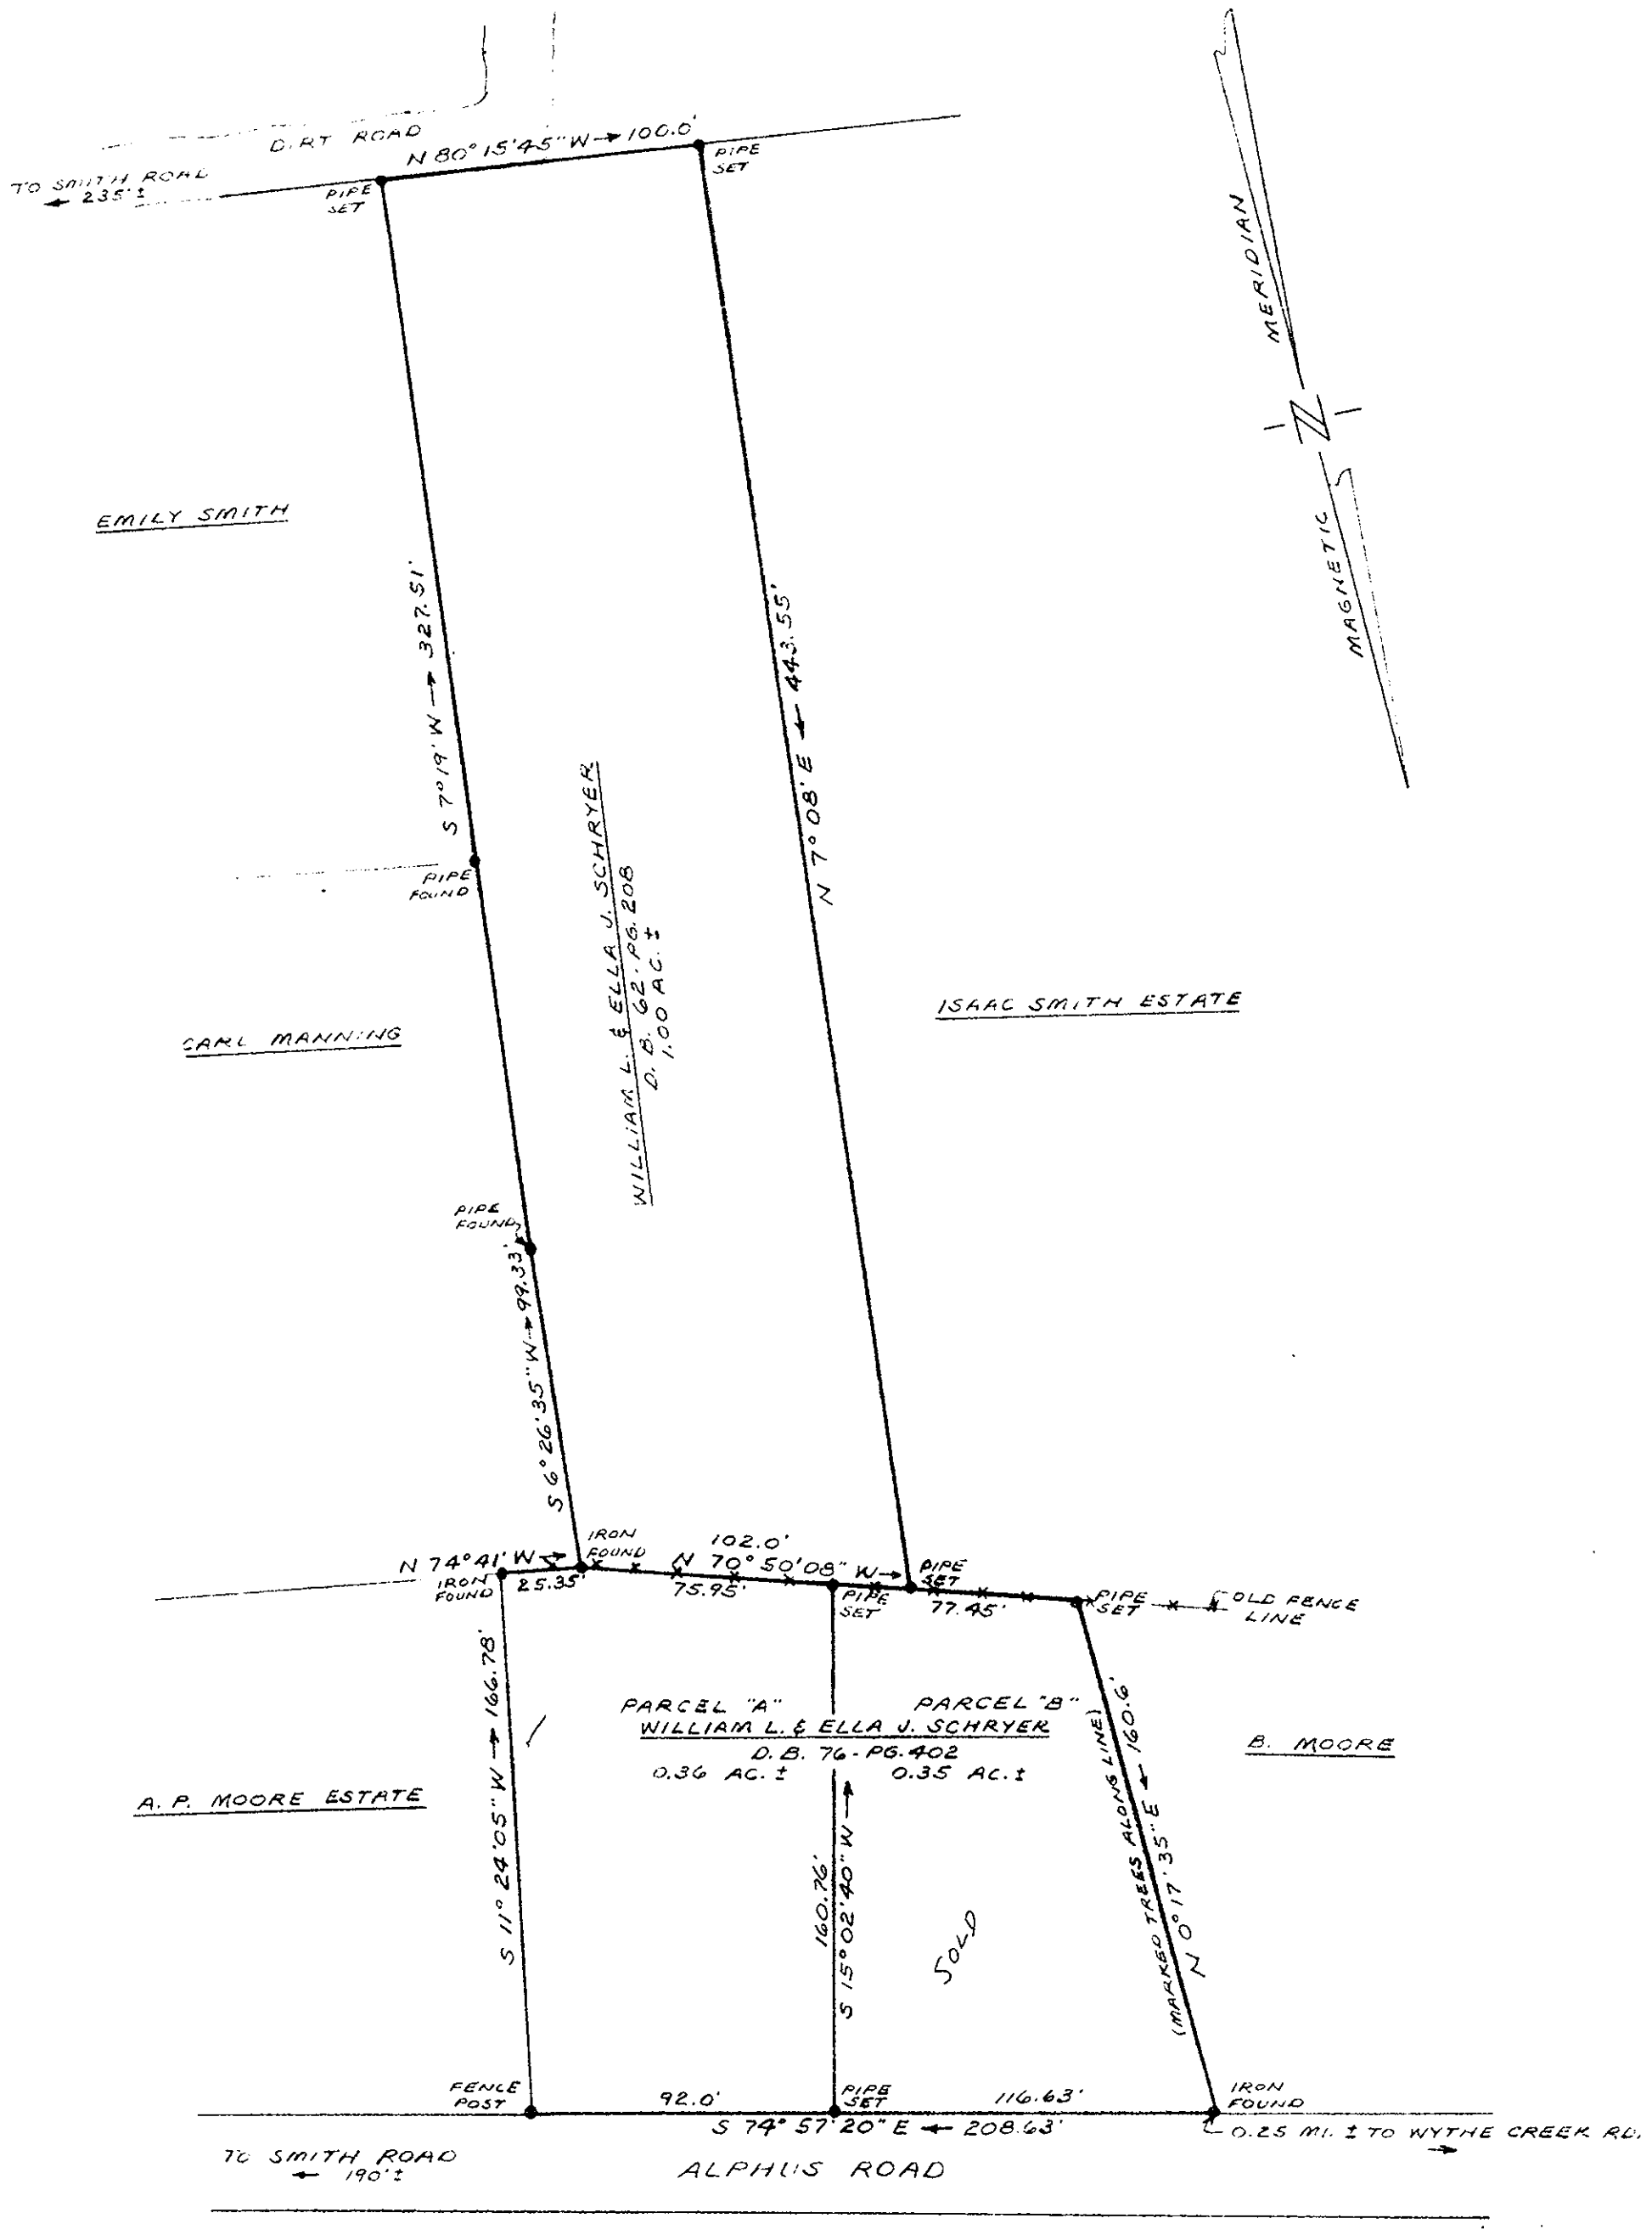

REFERENCES:

D. B. 34 - PG. 285-286
D. B. 48 - PG. 168

Plat Book No. 8 Page 397

DB 254 P. 580

Filed in the Clerk's Office, Circuit Court, York Co., Va.
the 24th day of April 19 73

Teste:

MELVILLE J. BRYANT, Clerk

Geraldine Bender D. C

COMMONWEALTH OF VIRGINIA
S. J. Glass
S. J. GLASS
CERTIFIED LAND SURVEYOR

— PLAT —
SHOWING PROPERTY OF
WILLIAM L. & ELLA J. SCHRYER

BEING LOCATED ON
ALPHUS ROAD, TOWN OF POQUOSON
YORK COUNTY, VIRGINIA

SCALE: 1" = 50' JULY 17, 1962

S. J. GLASS & ASSOCIATES
ENGINEERING SERVICES - HAMPTON, VIRGINIA

P.F. NO. FIELD WORK BY: CS