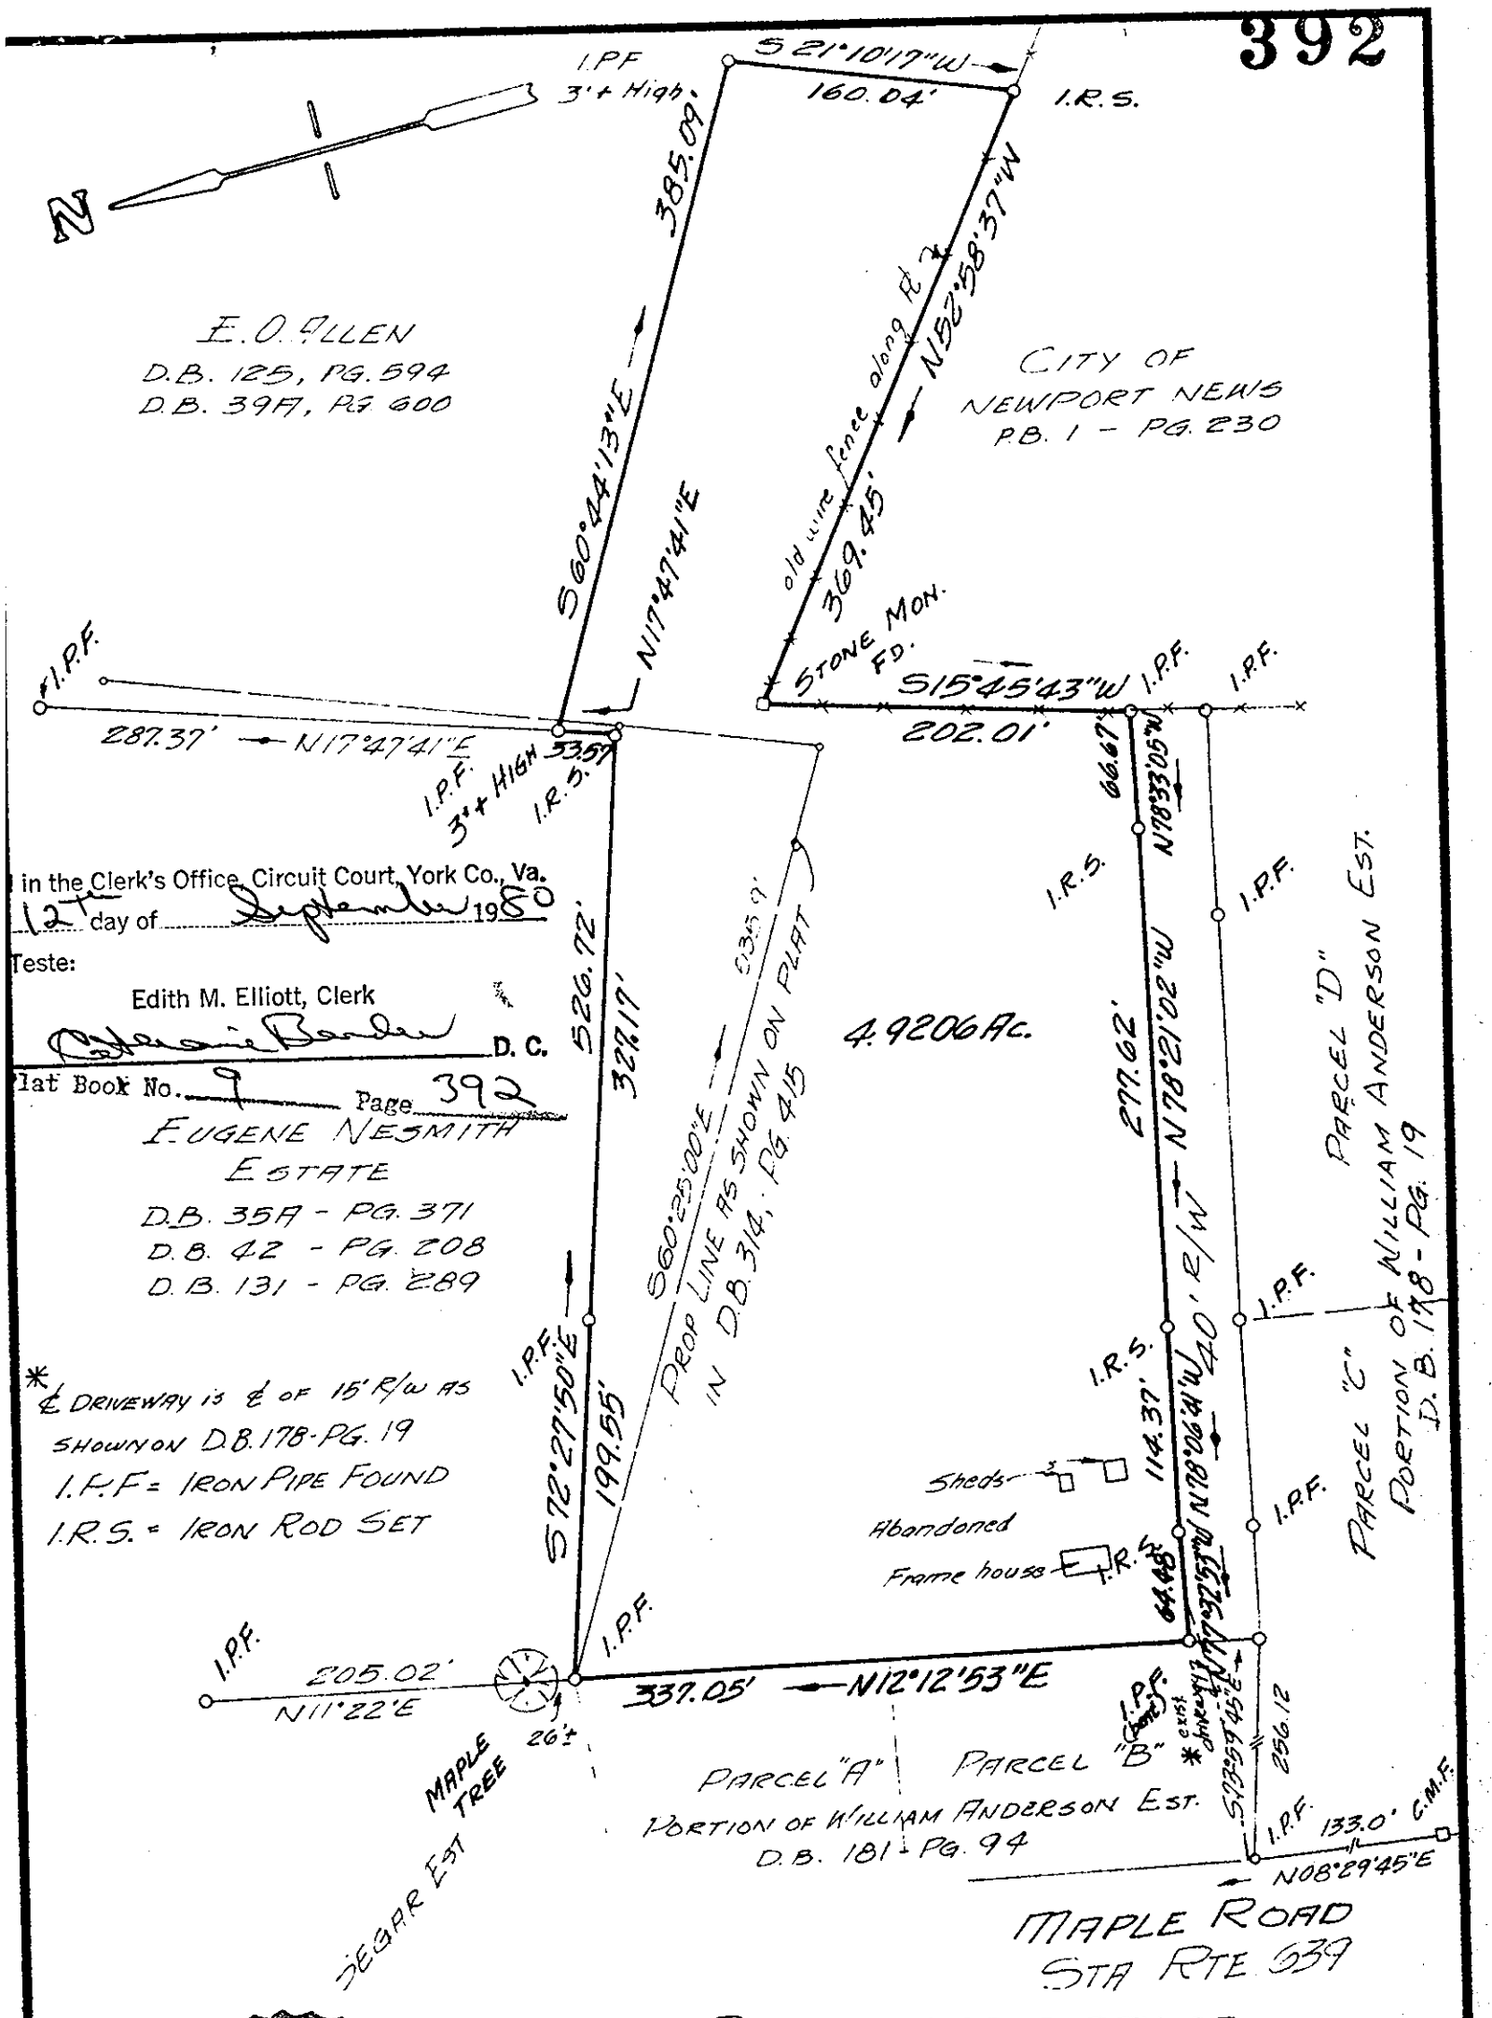


Filed in the Clerk's Office, Circuit Court, York Co., Va.
12th day of September 1980
Teste:
Edith M. Elliott, Clerk
Catherine Bender D. C.

Plat Book No. 9 Page 392

* ℄ DRIVEWAY IS ℄ OF 15' R/W AS SHOWN ON D.B. 178-PG. 19
I.P.F. = IRON PIPE FOUND
I.R.S. = IRON ROD SET

COMMONWEALTH OF VIRGINIA
J. J. ALFONSO
Certificate No. 54-17-3 (a) 1322
LAND SURVEYOR

PLAT OF THE PROPERTY OF
JAMES H & VIRGINIA G. SMITH
4.9206 ACRES
NELSON DISTRICT
COUNTY OF YORK - VA.

J. J. ALFONSO
Land Surveyor
Newport News, Virginia
Scale: 1" = 100' Date: Aug. 28, 1980 Job No: 80-07-005