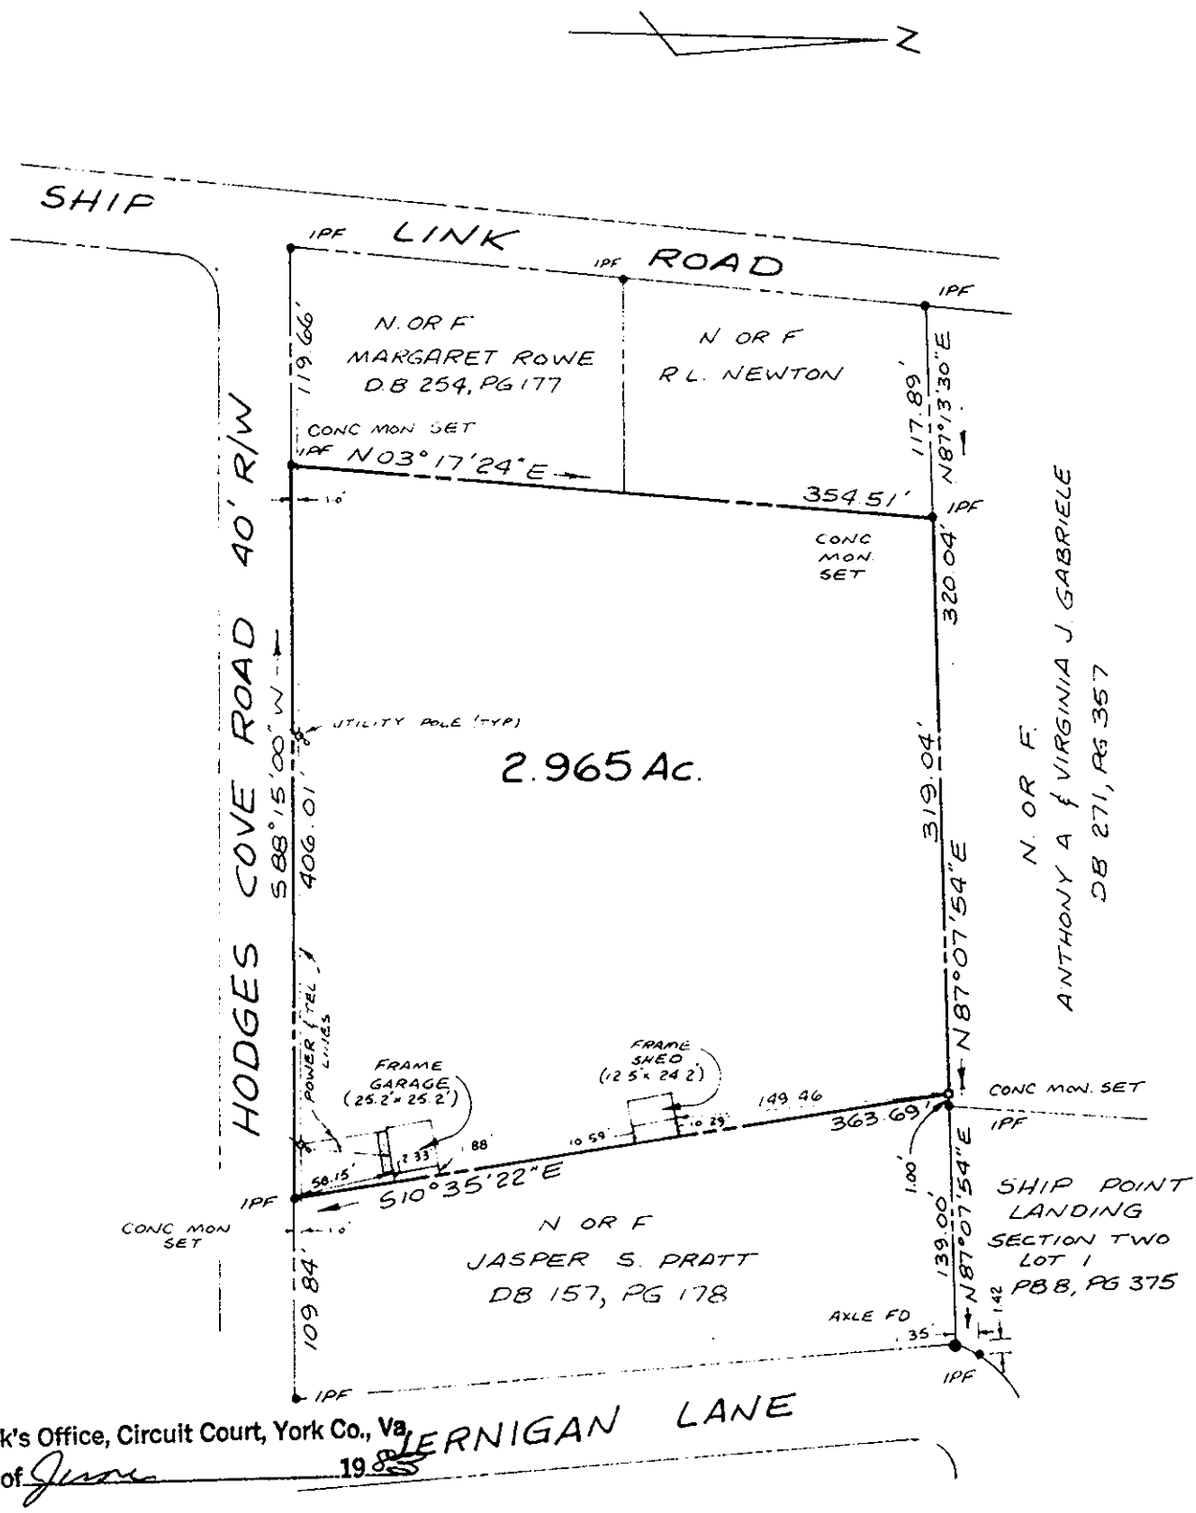

Filed in the Clerk's Office, Circuit Court, York Co., Va.
the 6th day of June 1983

Teste:

Edith M. Elliott, Clerk

D. C.

Plat Book No. 9 Page 561

YORK COUNTY
APPROVED FOR RECORDATION
BY: J E Mann
TITLE: Director of Planning
DATE: June 6, 1983

REF: DB 69, PG 199
DB 111, PG 220
DB 332, PG 186

PLAT OF THE PROPERTY OF

LEONARD M. & DeETTA PRATT

2.965 Ac.

GRAFTON DISTRICT
YORK COUNTY, VIRGINIA

C. K. TUDOR C.E. & C.L.S.

F.B. 625 P.G. 8

C.K. TUDOR ENGINEERS, INC.
NEWPORT NEWS, VIRGINIA
SCALE: 1" = 100' DATE: MAY 19, 1983

#83-136

Southern Photo Print & Supply Co., 500 #1000H 10