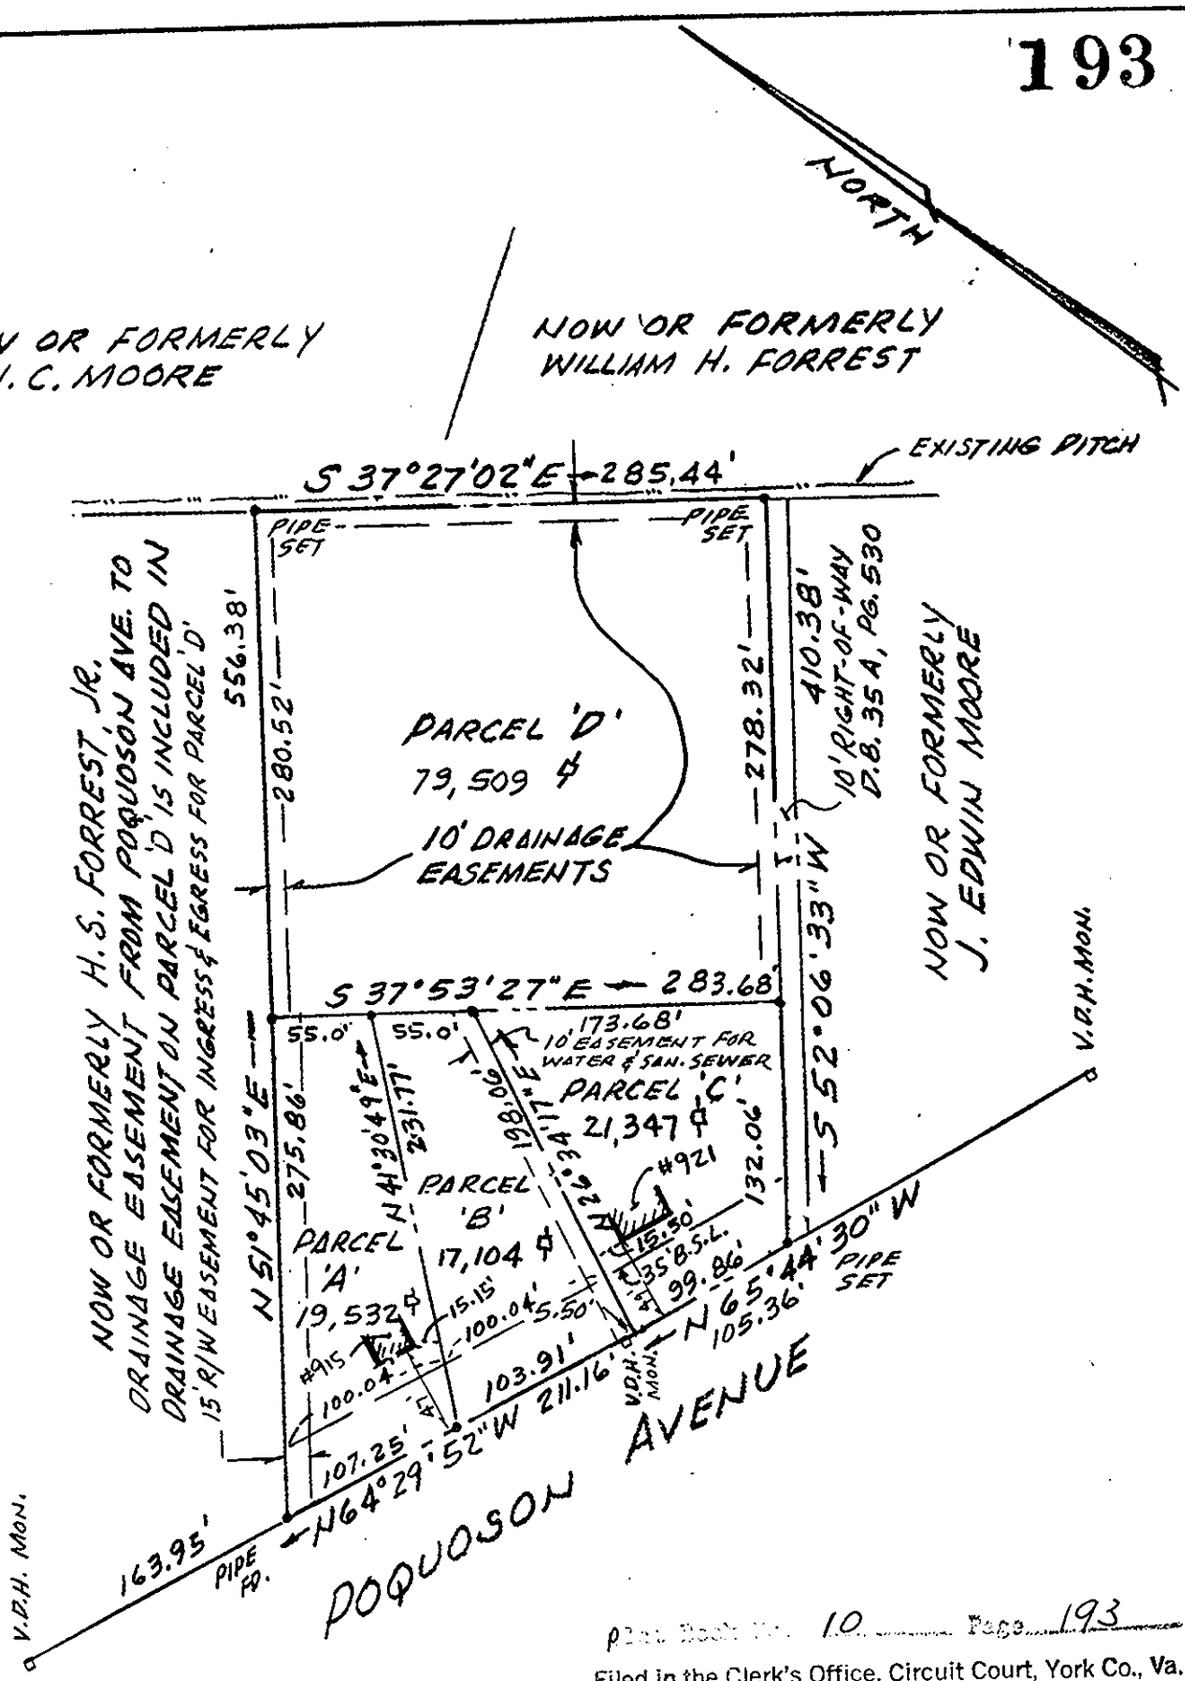

Plat Book No. 10 Page 193

Filed in the Clerk's Office, Circuit Court, York Co., Va.

the 11th day of December 1985

Teste:

Edith M. Elliott, Clerk

Carol Grossmeier D. C.

COMMONWEALTH OF VIRGINIA
T. J. SAVAGE, JR.
CERTIFICATE No.
1094 & 199
CERTIFIED LAND SURVEYOR

PLAT OF THE PROPERTY OF

HARRY HOLLOWAY ESTATE

PARCELS A, B, C & D

CONTAINING 3.1564 ACRES

CITY OF POQUOSON, VIRGINIA

THOMAS J. SAVAGE, JR.
SURVEYOR AND LAND PLANNER
1900 EAST PEMBROKE AVE.
HAMPTON, VIRGINIA

SCALE: 1" = 100' DATE: AUG. 2, 1982

REVISED: NOV. 22, 1985
WATER & SAN. SEWER EASEMENT
ADDED TO PARCEL 'B'

F.B. 107 PG. 49

REVISED JAN. 21, 1983