AF 54061

Plat Book No. 13 Page 304

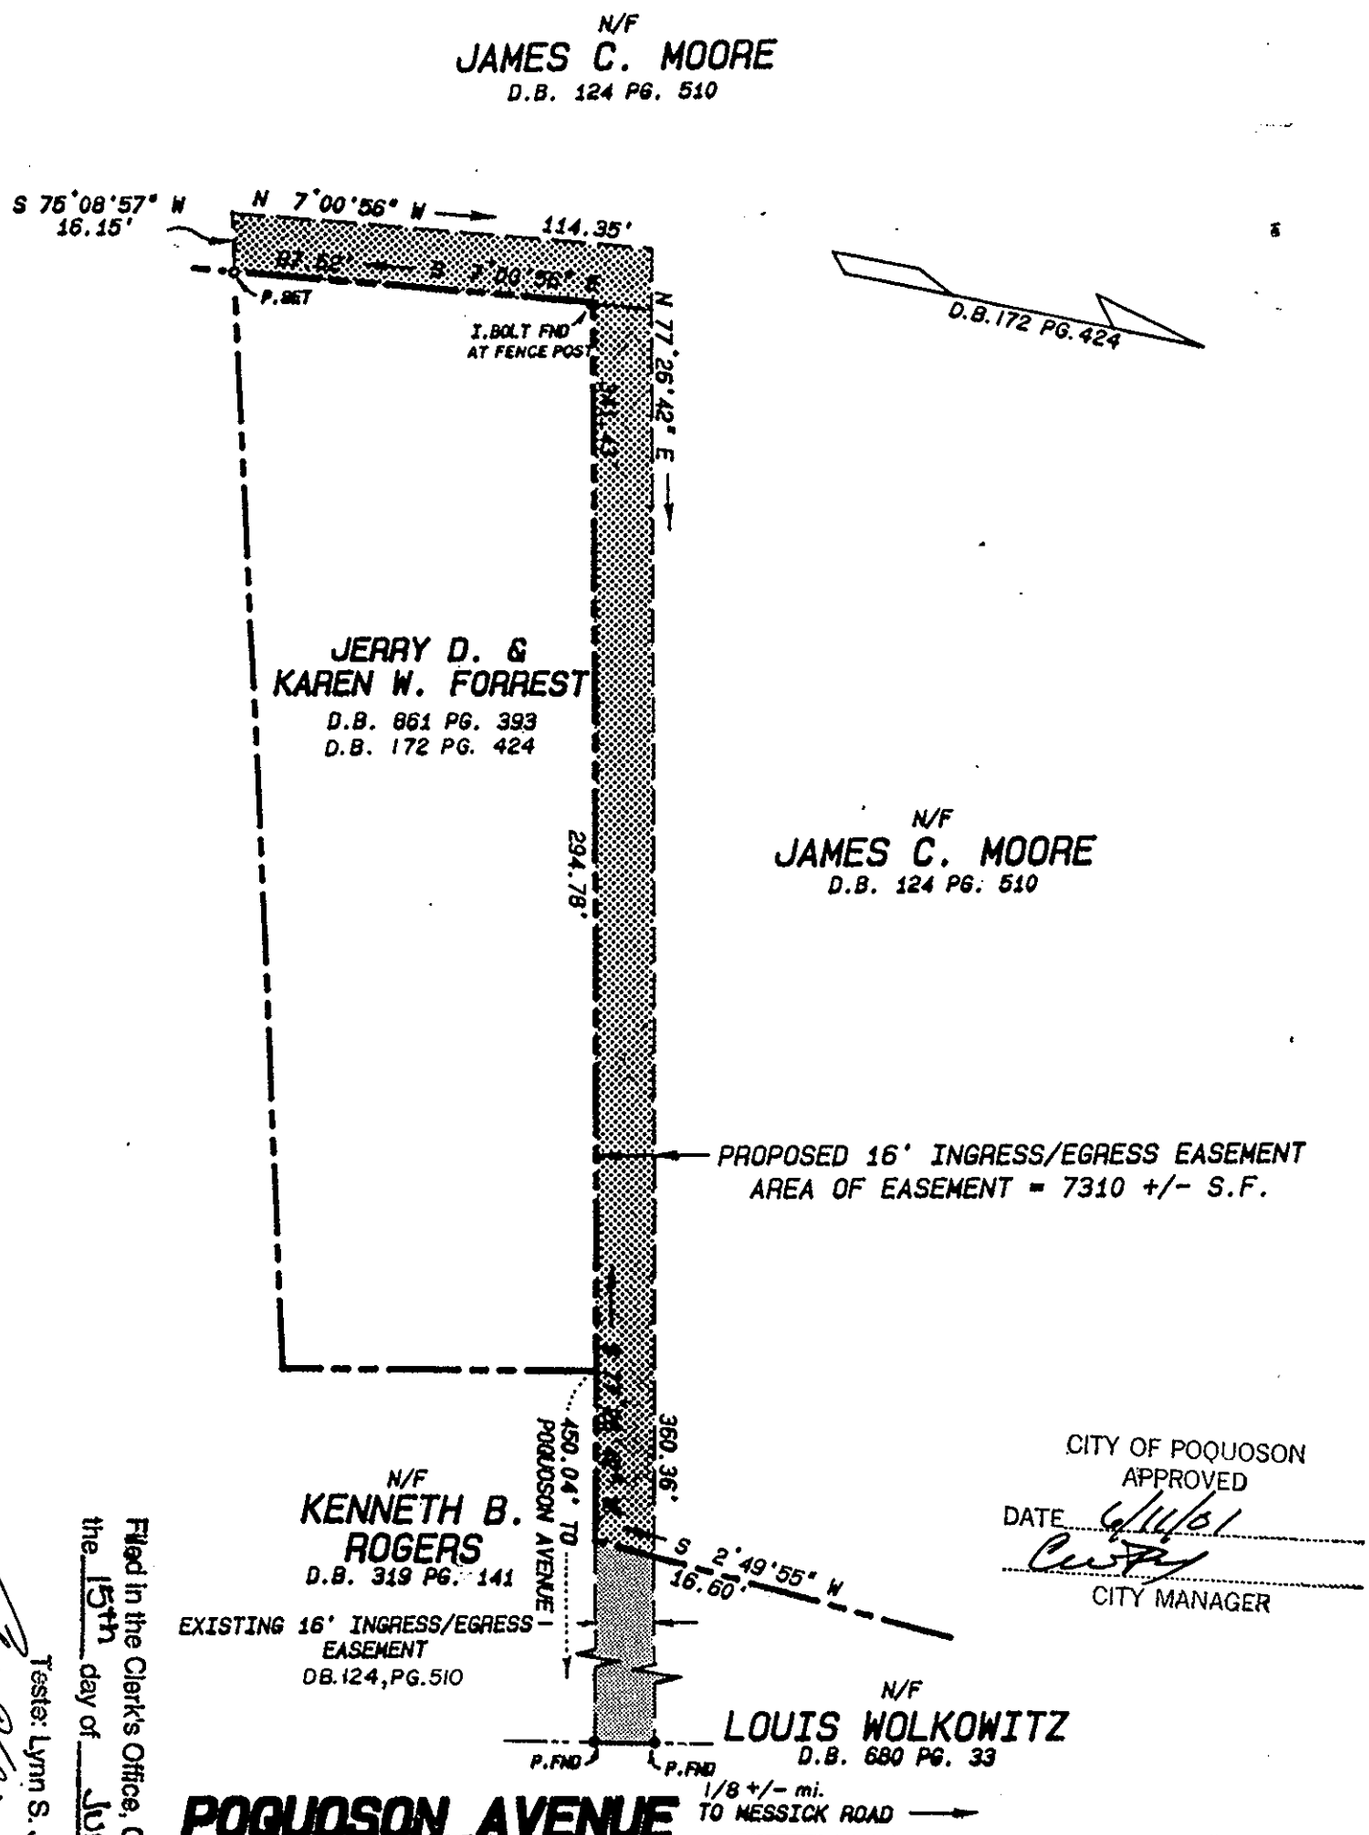

CITY OF POQUOSON
APPROVED
DATE 6/14/01
CITY MANAGER

COMMONWEALTH OF VIRGINIA
5/30/01
CUNDIFF H. SIMMONS
No. 1436-B
LAND SURVEYOR
CUNDIFF H. SIMMONS, L.S.

Filed in the Clerk's Office, Circuit Court, York Co., VA.
the 15th day of June, 20 01
Teste: Lynn S. Jenkins, Clerk
by _____ D.C.

PLAT OF INGRESS/EGRESS EASEMENT
TO BE CONVEYED TO
JERRY D. & KAREN W. FORREST
BY
JAMES C. MOORE
CITY OF POQUOSON, VIRGINIA

Simmons Associates, P.C.
Engineers Surveyors Planners
114A Dare Road, Yorktown, Virginia 23692

Drawn:	HP	Scale:	1" = 50'	Revisions: 5/30/01 REF. ADDED
Checked:	CHS	Date:	OCT. 16, 1996	
Fb	Pg 8-9	Job No:	96-10-2288	