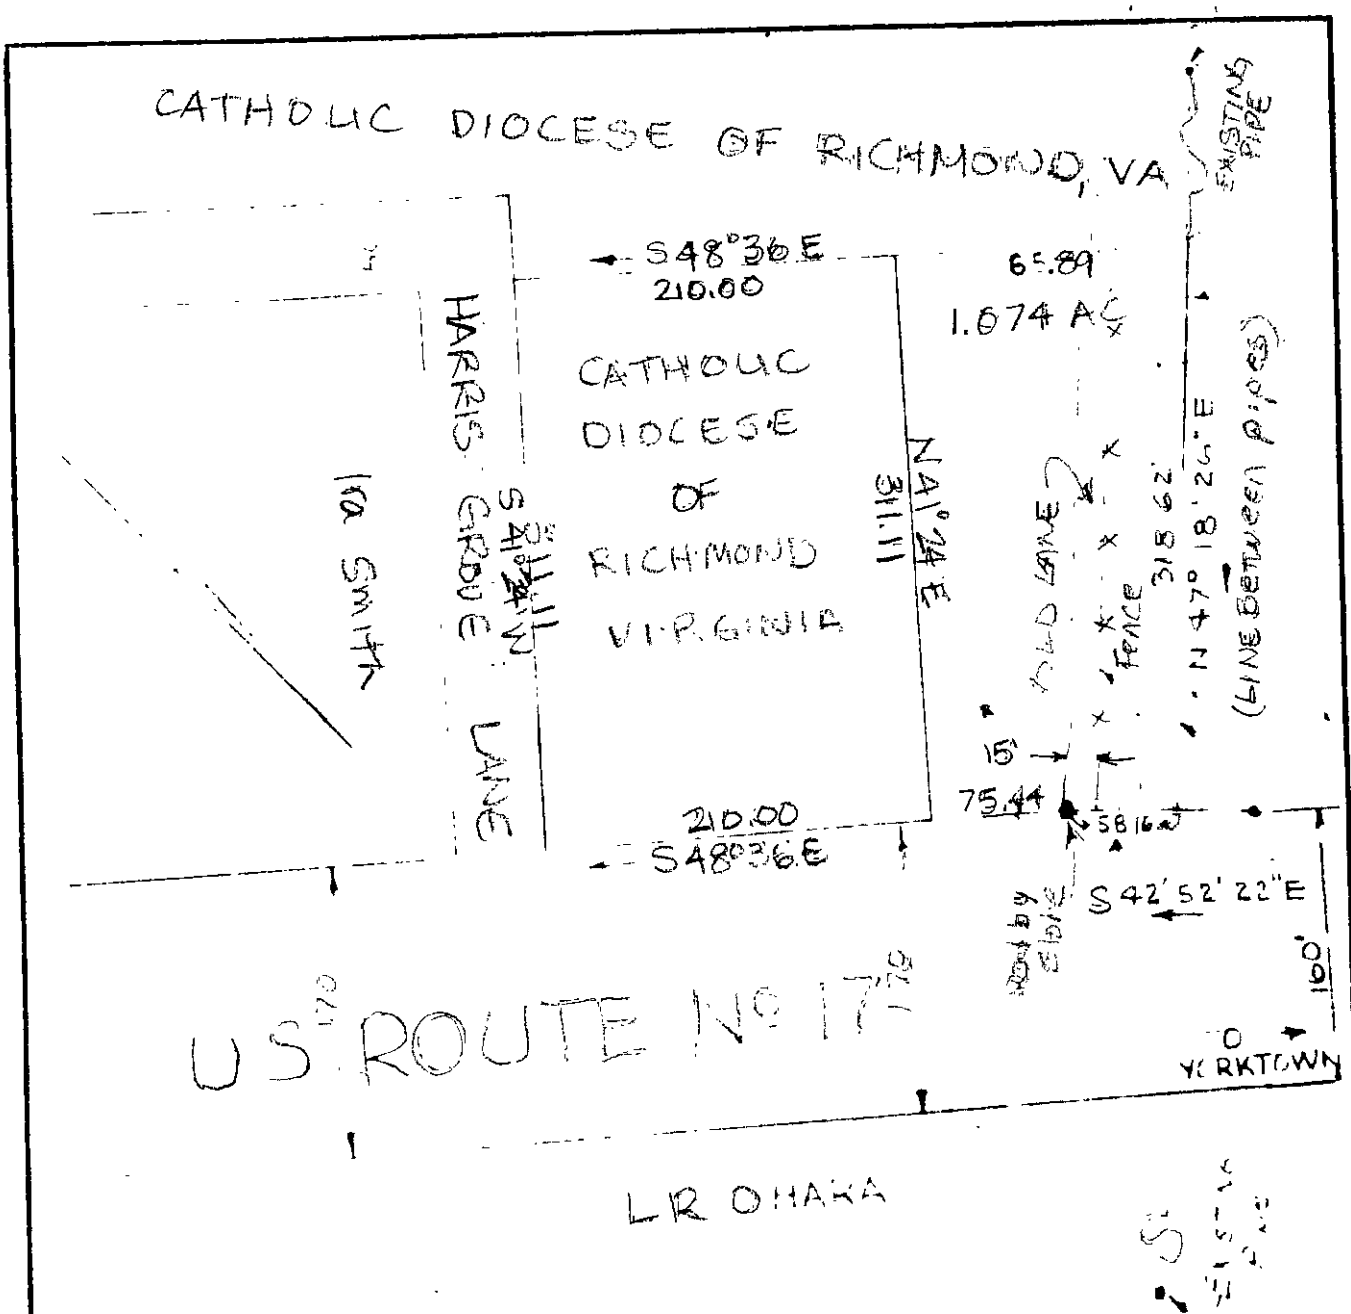

MAP OF 1.074 ACRES OF LAND TO BE CONVEYED BY L R O'HARA TO THE CATHOLIC DIOCESE OF RICHMOND VA SITUATED ON THE WEST SIDE OF RTE NO 17 ABOUT 4 MILES SOUTH OF YORKTOWN YORK COUNTY, VA Map compiled from plats of survey by J. Temple Waddill dated Dec 10, 1951 & July 31, 1952

Encroachment by adjacent property owner evidenced by lane & fence.

J K. TIMMONS CIVIL ENGINEER & SURVEYOR RICHMOND VA	
DATE 2 MAR 61	SCALE 1" = 100'
DRAWN BY GLAZEBROOK	
CHECKED BY	
JOB NO 207	
PREVIOUS JOB NO	