211-769

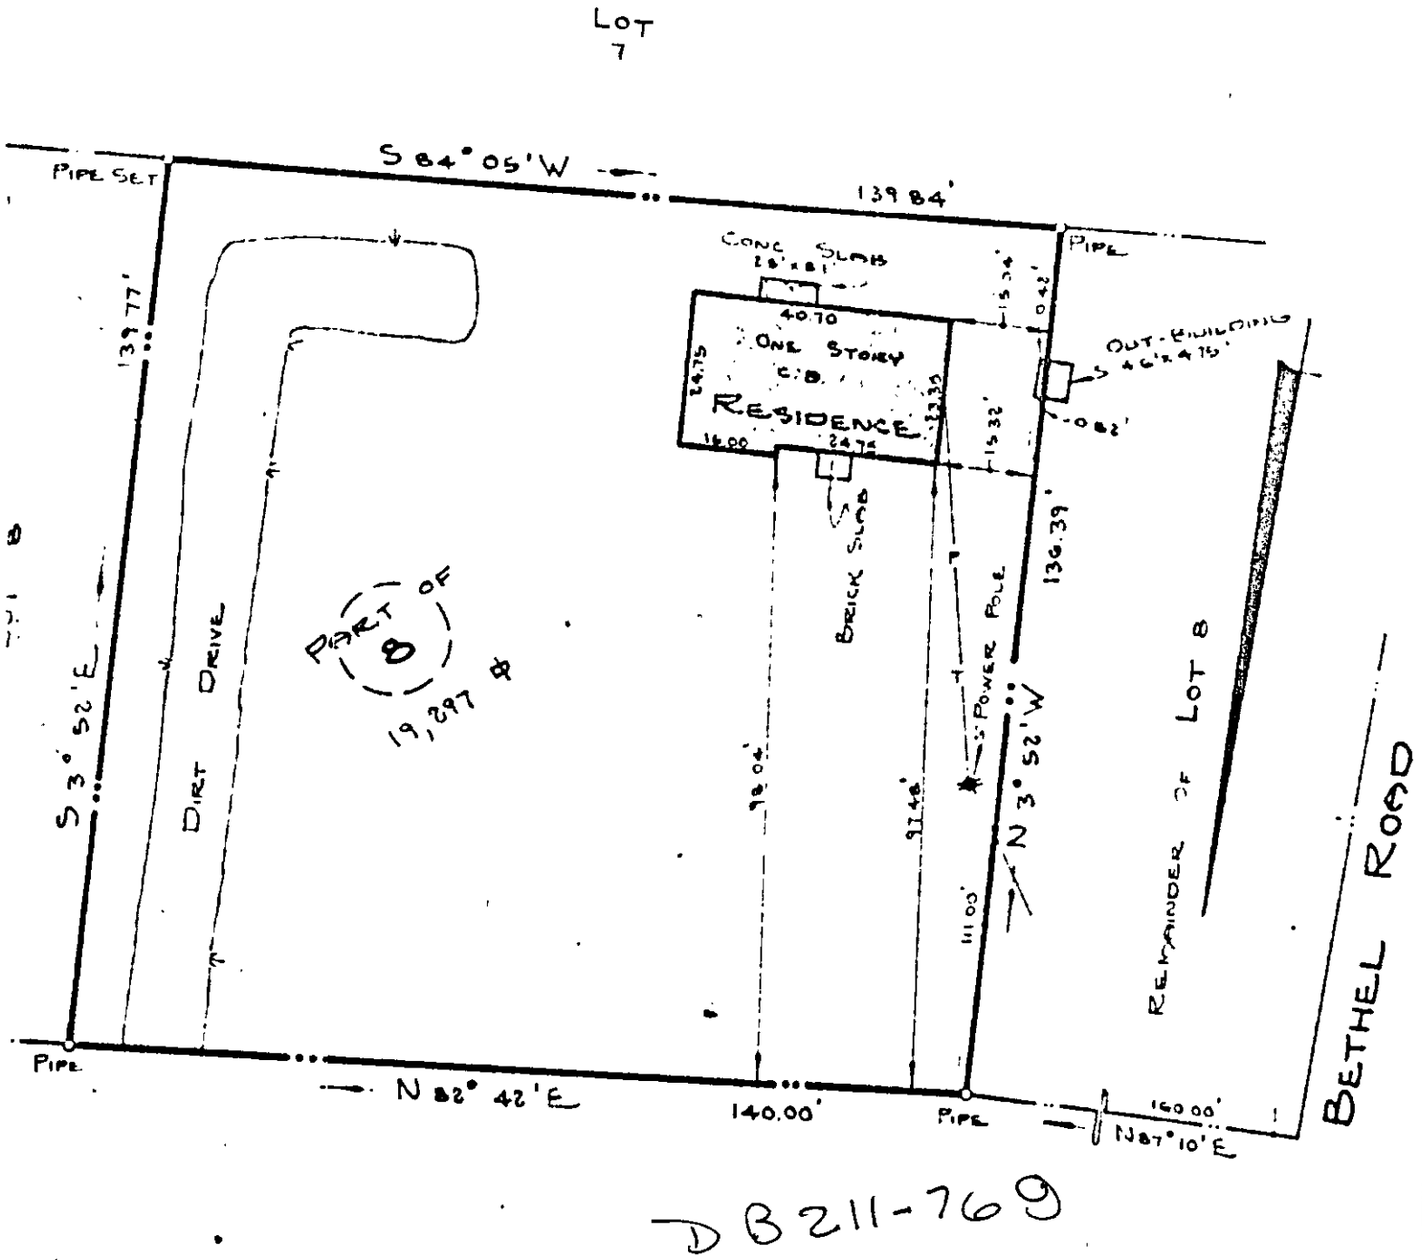

DB 211-769

STATE ROUTE # 171

ADDRESS: STATE ROUTE # 171

PLAT OF THE PROPERTY OF:
DAVID O & DORIS E
HAMMONS

PARCEL OF LAND
CONTAINING 19,297 SQ FT.
BEING PART OF LOT 8
PLAT OF W.H. THOMAS
YORK COUNTY, VIRGINIA

REYNOLDS & MILLER: CERTIFIED LAND SURVEYORS

) CERTIFY THAT ON _____ WE
THE PROPERTY SHOWN ON THIS PLAT AND THAT THE TITLE
) THE WALLS OF THE BUILDINGS ARE AS SHOWN ON THE PLAT.
NGS STAND STRICTLY WITHIN THE TITLE LINES AND THERE ARE
)ACHMENTS OF OTHER BUILDINGS ON THE PROPERTY EXCEPT
L

REYNOLDS & MILLER
CERTIFIED LAND SURVEYORS
BY Carl L Reynolds

37-C-(2)-8A