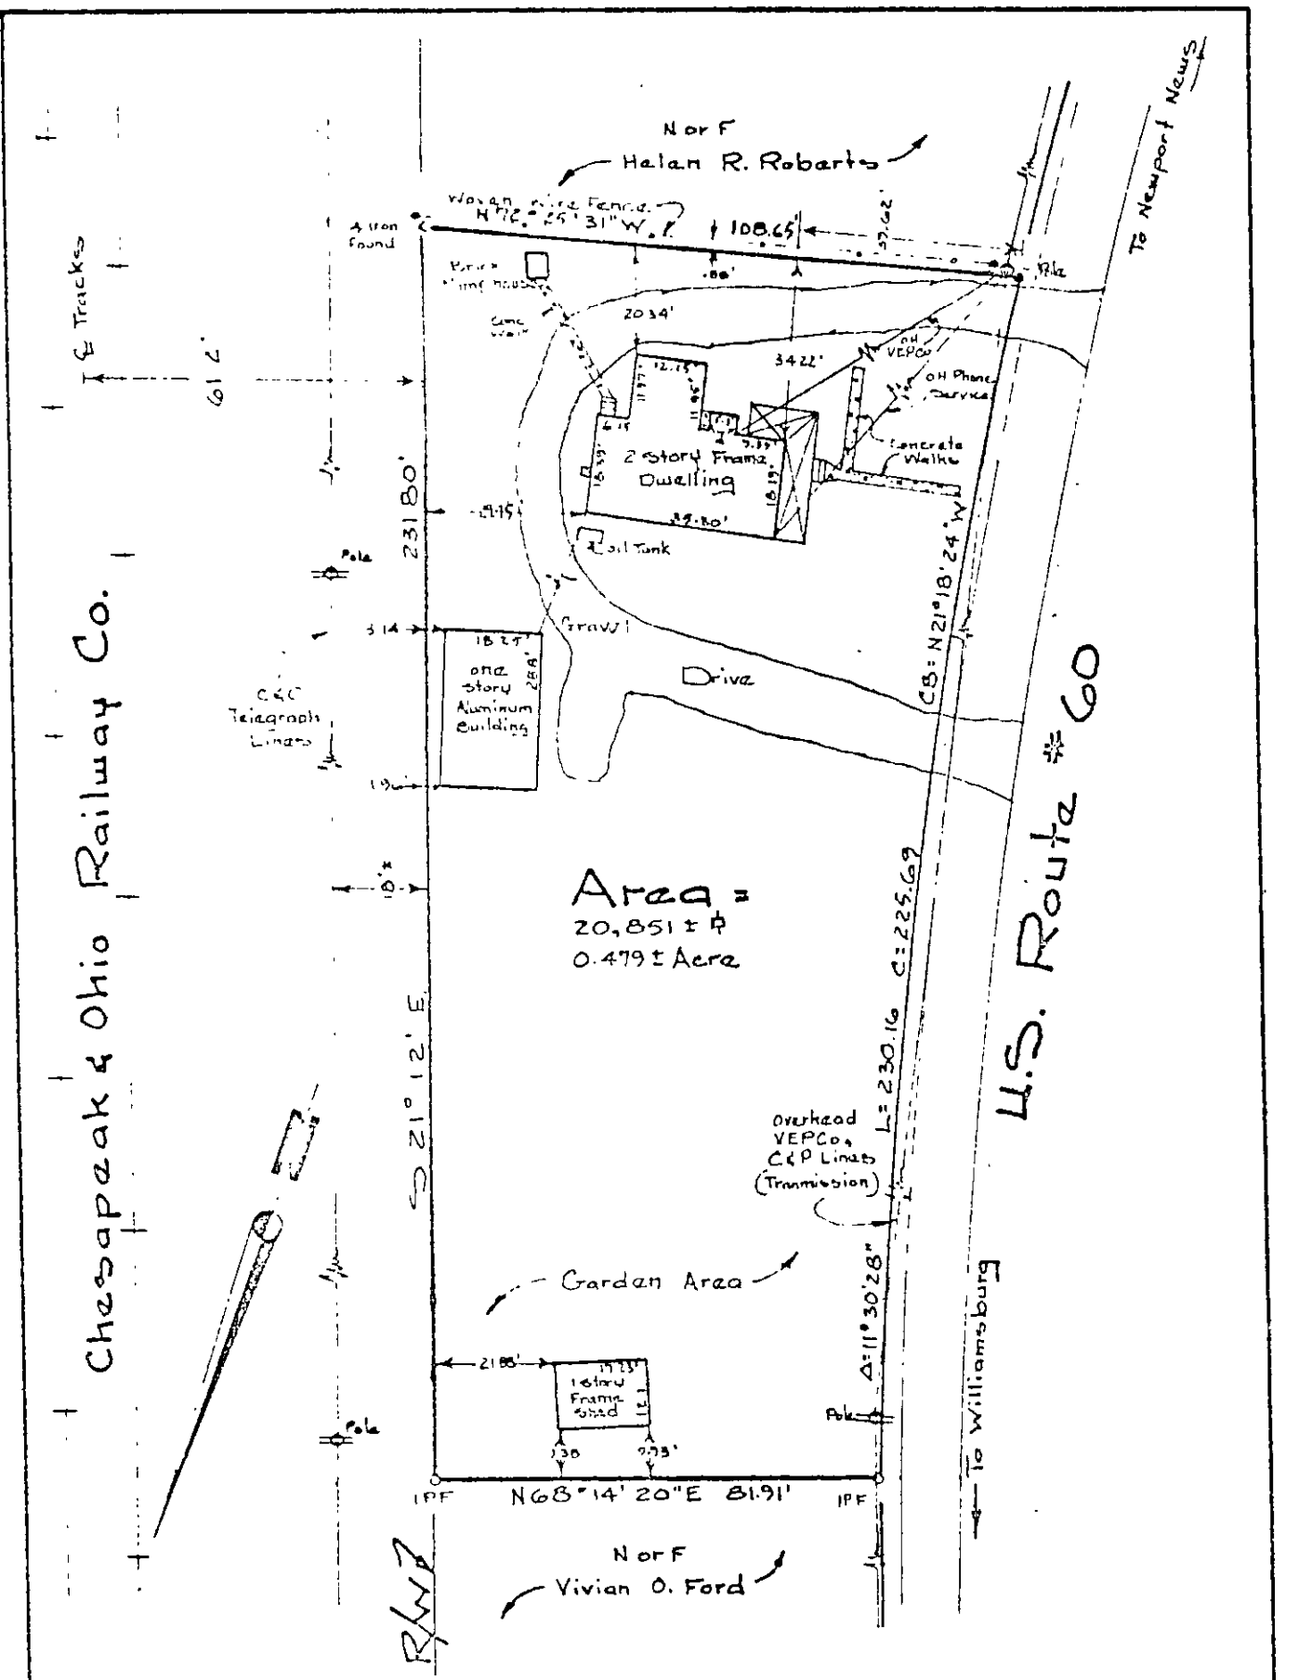

COMMONWEALTH OF VIRGINIA
ROGER D. SPEARMAN
CERTIFICATE No.
1264
CERTIFIED LAND SURVEYOR

References:
DB 207, P 202
DB 39, P 494
DB 204, 361
Tax Map #
15-22

IPF = Iron Pipe Fd.
IPS = Iron Pipe Set
BSL = Building Setback Line

Date: Dec 5, 1979
Scale: 1" = 30'
J 0.938 FB "F"

Physical Survey

of Property standing in the Names of

Melvin Parker & Dorothy M. Parker

being

0.479 ± Acre

Located
Grove Community
Bruton District, York County, Virginia

Spearman & Associates, Inc., Land Surveying
706 Richmond Road Williamsburg, Virginia
804 — 229-3069

15-22