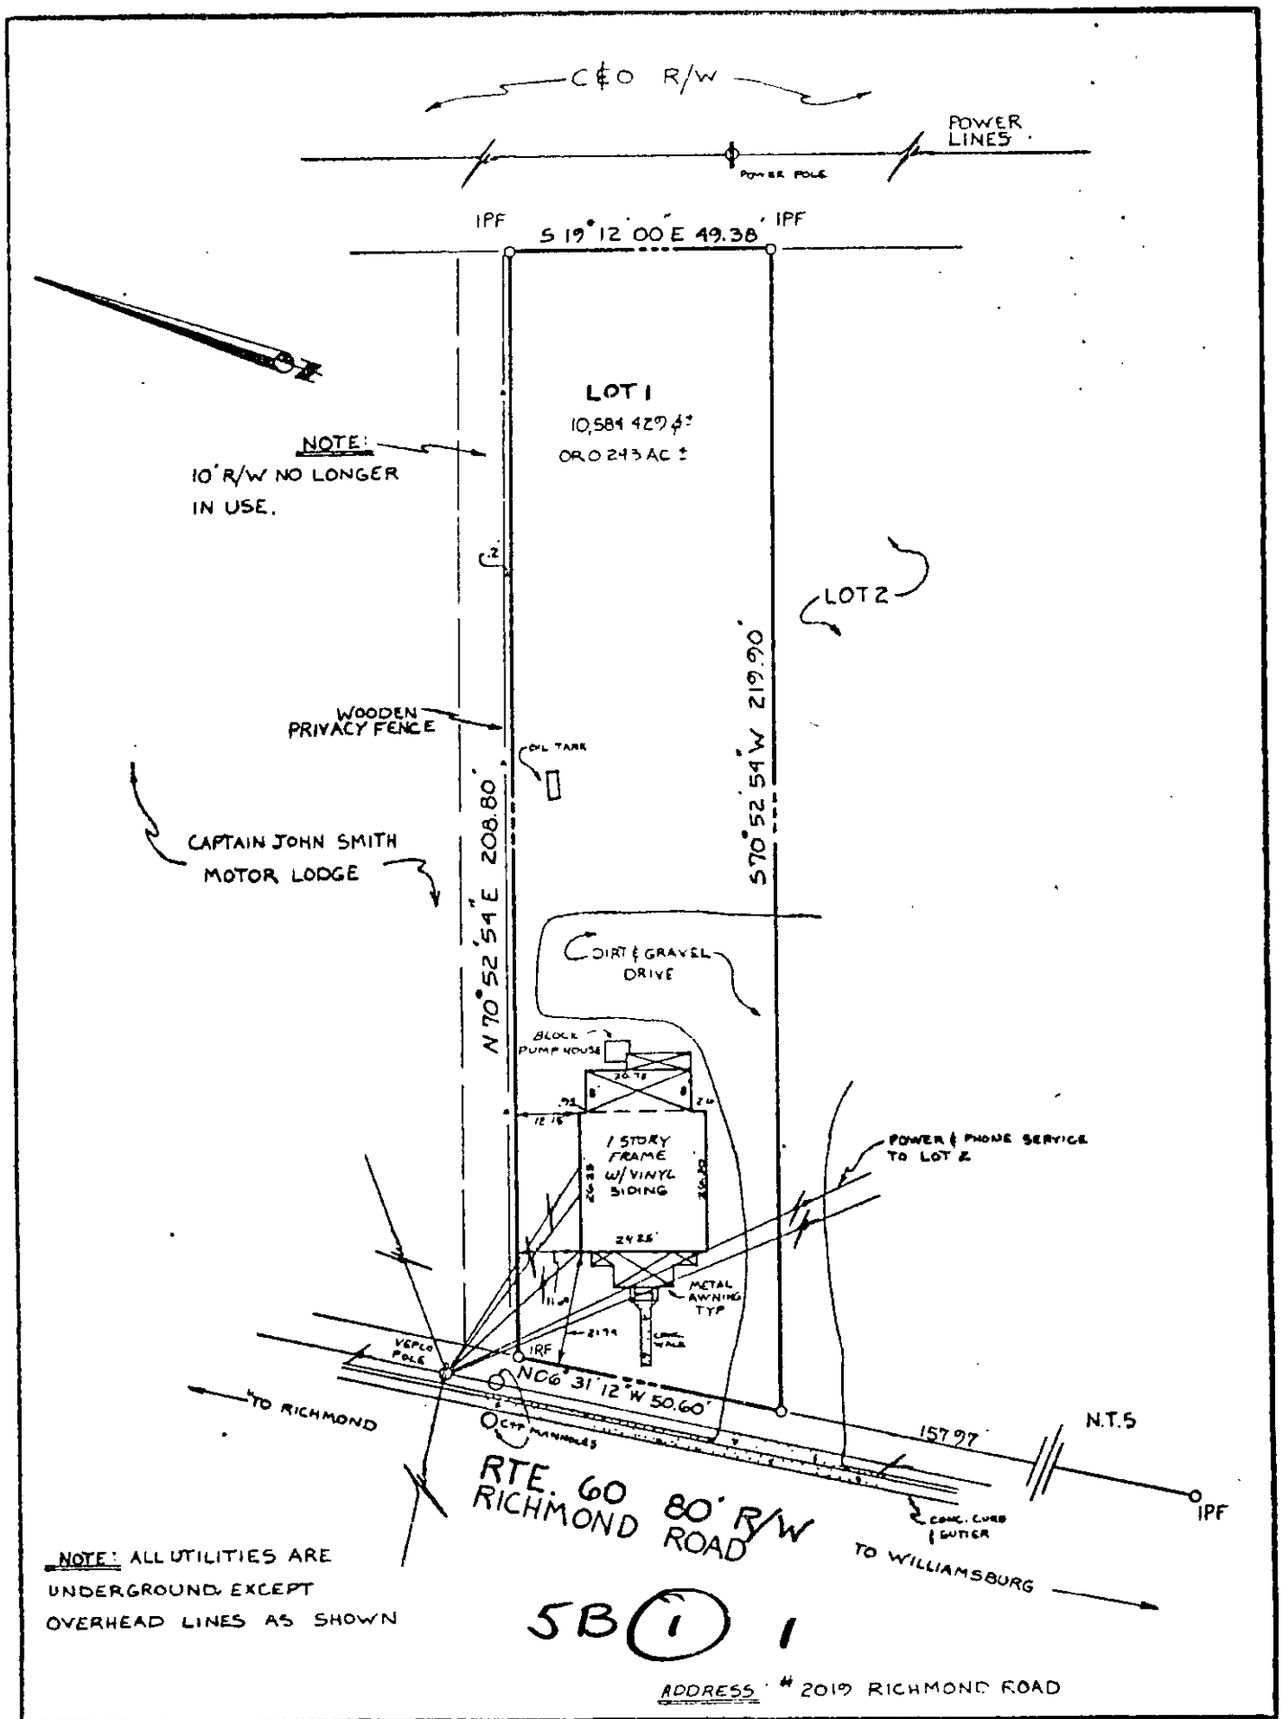

COMMONWEALTH OF VIRGINIA
ROGER D. SPEARMAN
CERTIFICATE No.
1264
CERTIFIED LAND SURVEYOR

References:
DB 60A, P400

IPF = Iron Pipe Fd.
IPS = Iron Pipe Set
PSL = Building Setback Line
Date: 4/12/1981
Scale: 1:30
J.O. 1860 FB E

PHYSICAL SURVEY

OF PROPERTY STANDING IN THE NAME OF

INEZ MARY JONES

BEING

LOT 1, JAMES WILLIAMS SUBDIVISION

LOCATED

YORK COUNTY, VIRGINIA.

Spearman & Associates, Inc., Land Surveying
Post Office Box 1264 - Williamsburg, Virginia
804 - 565 - 1319