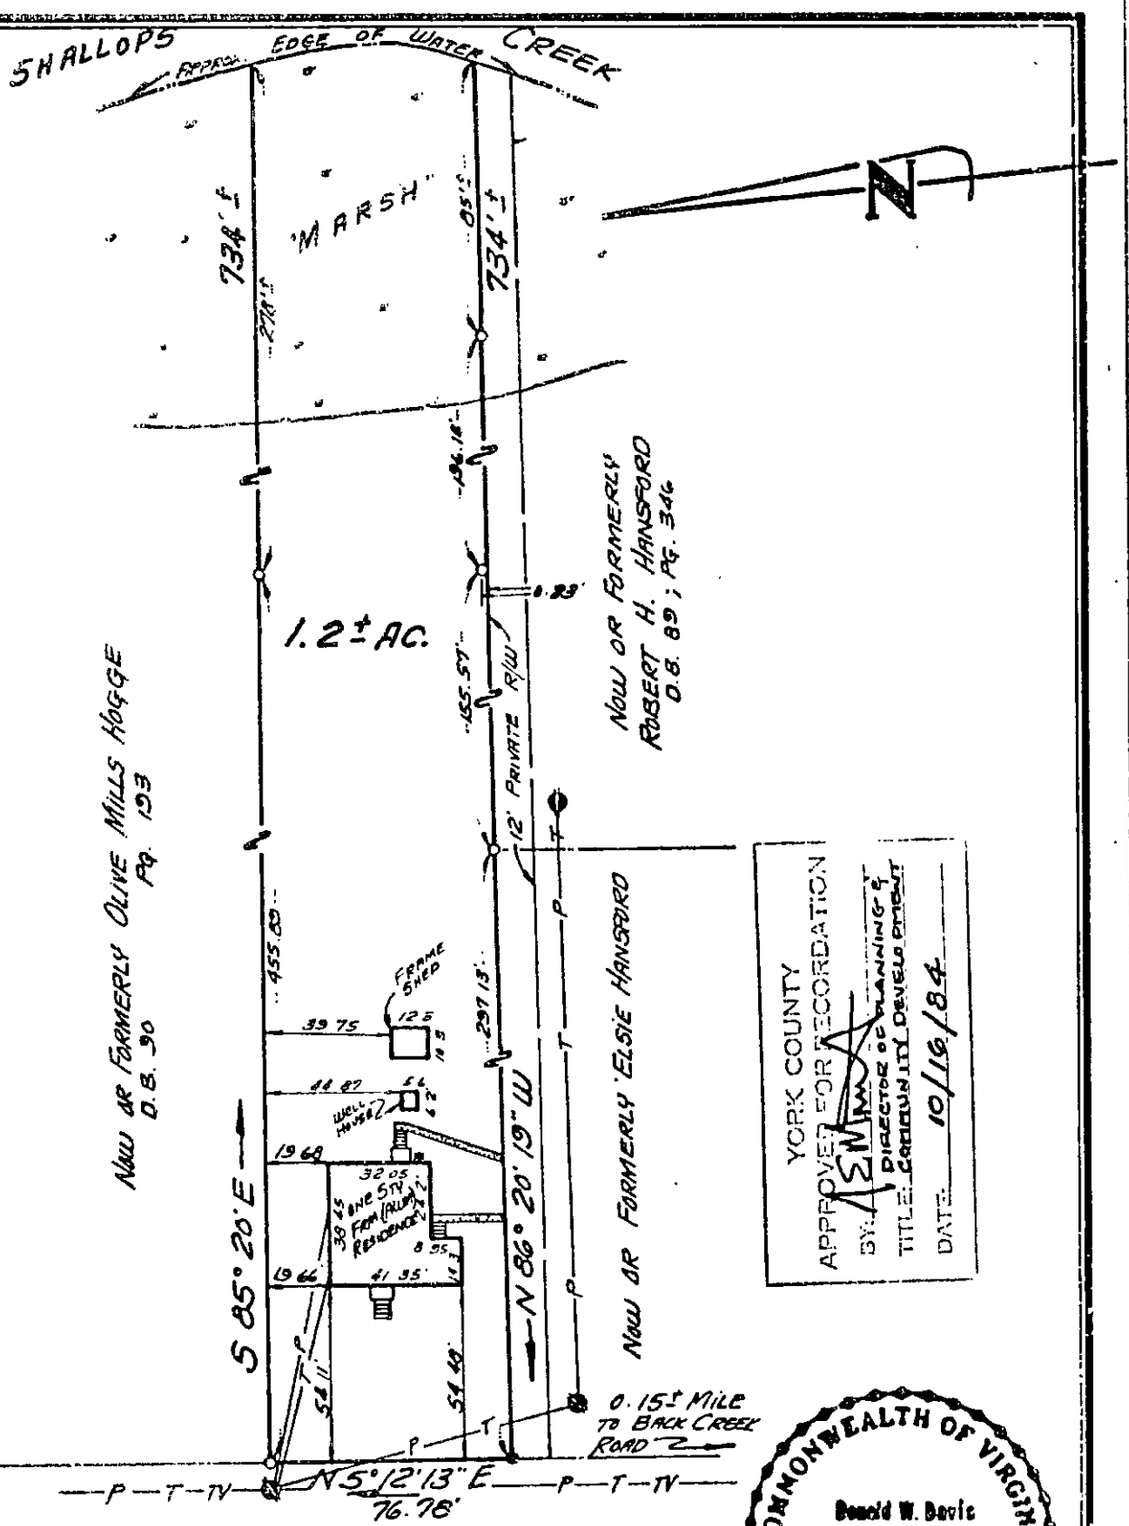

SYMBOLS:
- PIPE FOUND
- PIPE SET
- ROD FOUND
- CONC MONUMENT

I, Donald W. Davis HEREBY CERTIFY THAT THE SURVEY REPRESENTED BY THIS PLAT WAS MADE BY ME ON THIS DATE AND IS CORRECT TO THE BEST OF MY KNOWLEDGE AND BELIEF. THERE ARE NO ENCROACHMENTS OF BUILDINGS UNLESS SHOWN HEREON.

DAVIS & ASSOCIATES
SURVEYORS & PLANNERS
YORK COUNTY, VIRGINIA

JOB LOCATION # 16 STATE ROUTE # 627 (LANDING ROAD)

PLAT OF THE PROPERTY OF:
WAYNE A. & NORMA J. AHNER

PARCEL OF LAND
CONTAINING:
1.2± ACRES
COUNTY OF YORK, VA.
D.B. 60 PG. 427

CODE: 84-415	DWN BY: RS	SCALE: 1" = 50'	TO: AHNER	DATE: 26 JUNE 84

25-145