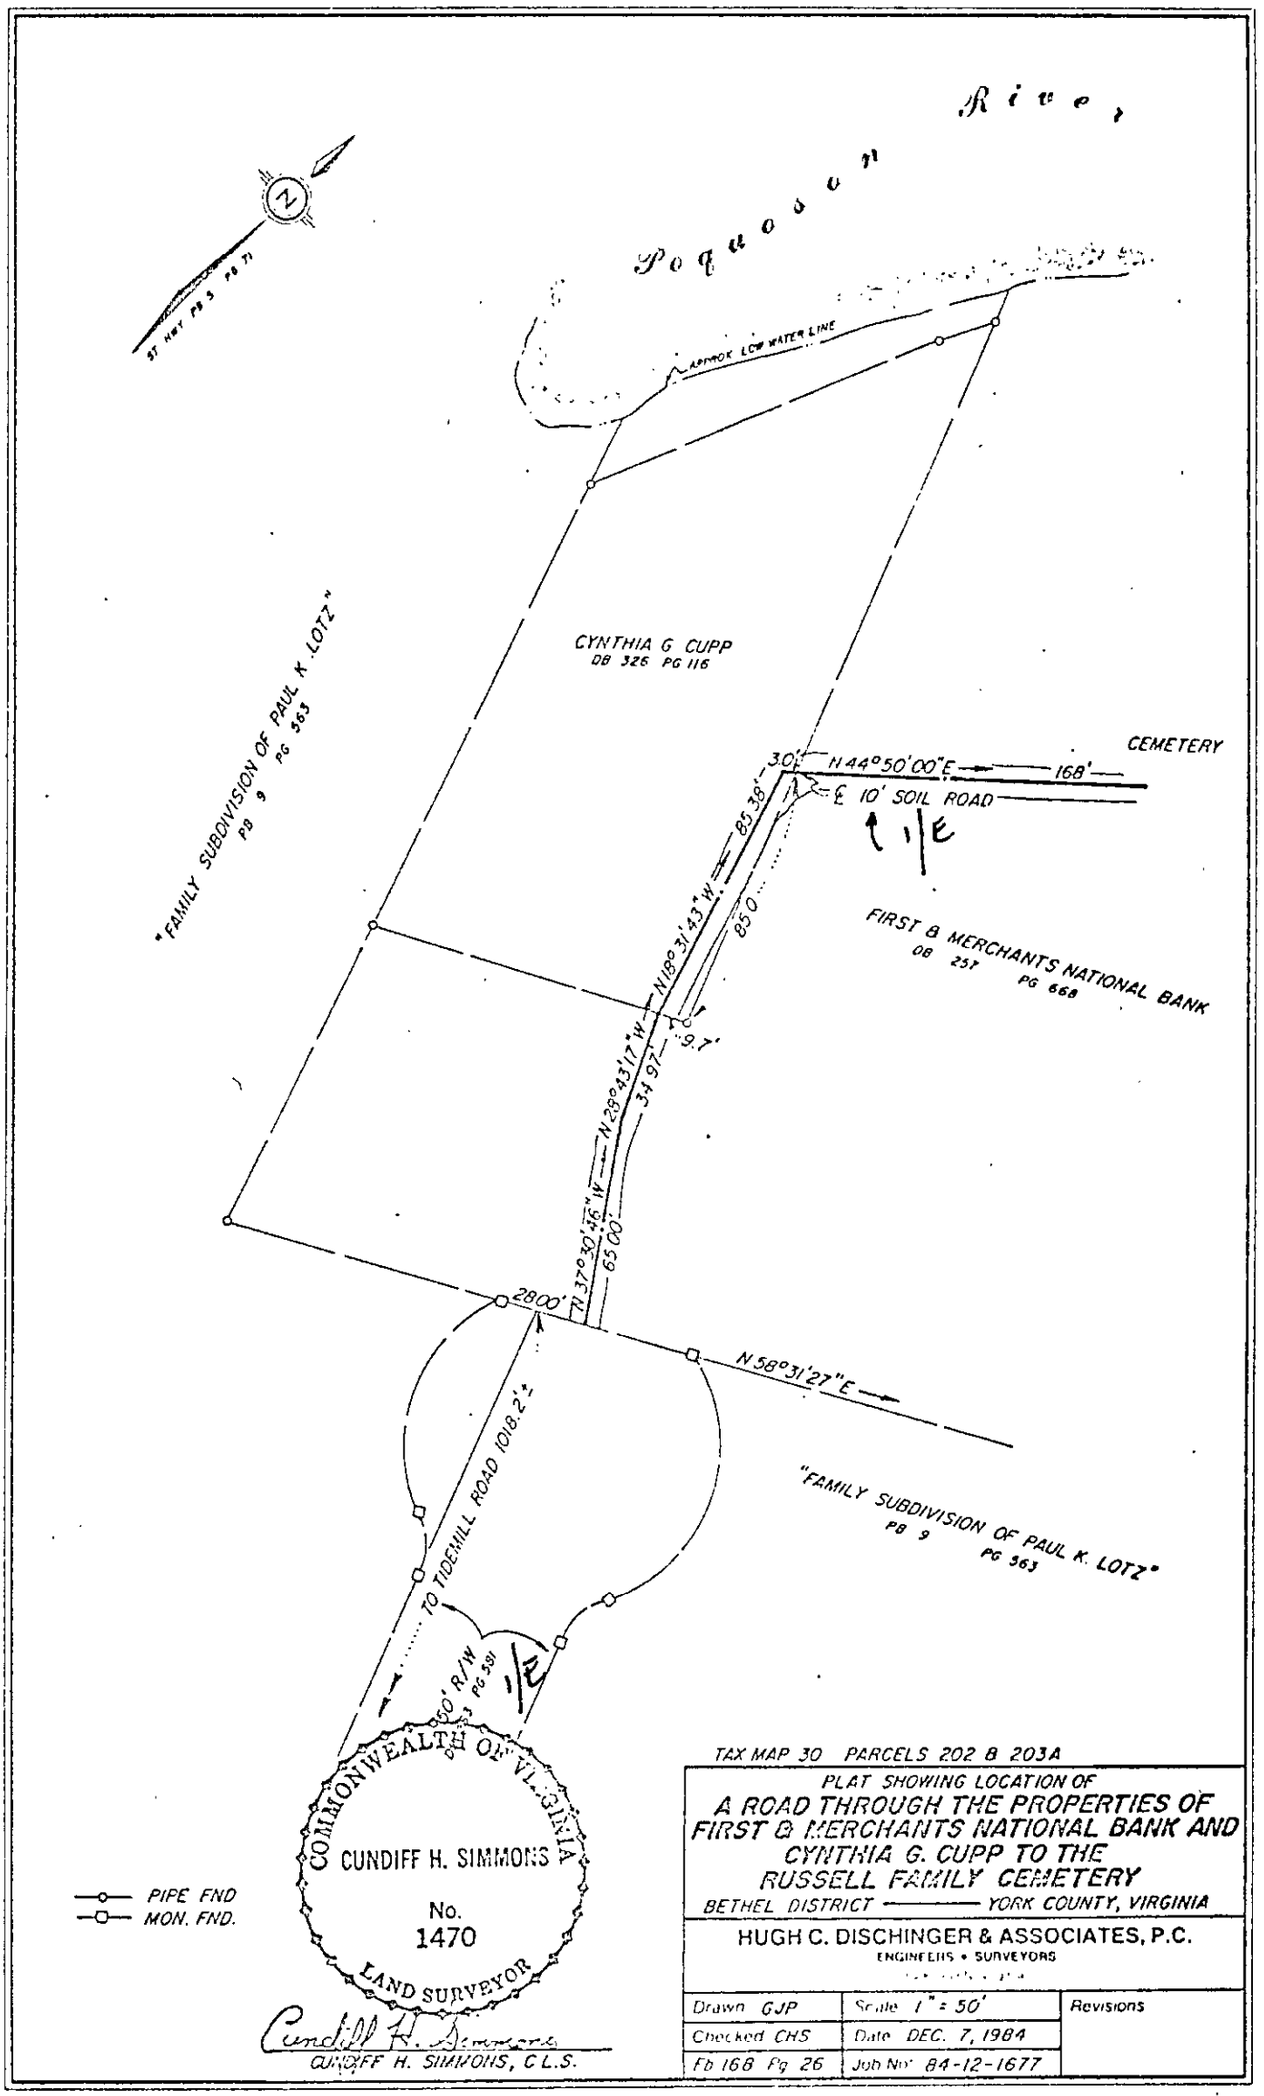
Pequoson River
N
ST HWY PB 3 PG 71
APPROX LOW WATER LINE
CYNTHIA G CUPP
DB 326 PG 116
"FAMILY SUBDIVISION OF PAUL K. LOTZ"
PB 9 PG 563
CEMETERY
3.0'
N 44°50'00"E
168'
10' SOIL ROAD
85.38'
N 18°31'43"W
85.0'
FIRST & MERCHANTS NATIONAL BANK
DB 251 PG 668
9.7'
N 29°43'17"W
34.97'
N 37°30'46"W
65.00'
28.00'
N 58°31'27"E
"FAMILY SUBDIVISION OF PAUL K. LOTZ"
PB 9 PG 563
TO TIDEHILL ROAD 1018.2'
60' R/W PG 591
COMMONWEALTH OF VIRGINIA
CUNDIFF H. SIMMONS
No.
1470
LAND SURVEYOR
PIPE FND
MON. FND.
Cundiff H. Simmons
CUNDIFF H. SIMMONS, C.L.S.
TAX MAP 30 PARCELS 202 & 203A
PLAT SHOWING LOCATION OF
A ROAD THROUGH THE PROPERTIES OF
FIRST & MERCHANTS NATIONAL BANK AND
CYNTHIA G. CUPP TO THE
RUSSELL FAMILY CEMETERY
BETHEL DISTRICT — YORK COUNTY, VIRGINIA
HUGH C. DISCHINGER & ASSOCIATES, P.C.
ENGINEERS • SURVEYORS
Drawn GJP
Scale 1" = 50'
Revisions
Checked CHS
Date DEC. 7, 1984
Fb 168 Pg 26
Job No. 84-12-1677
BRUNING 44-132 64238

30-203A ✓