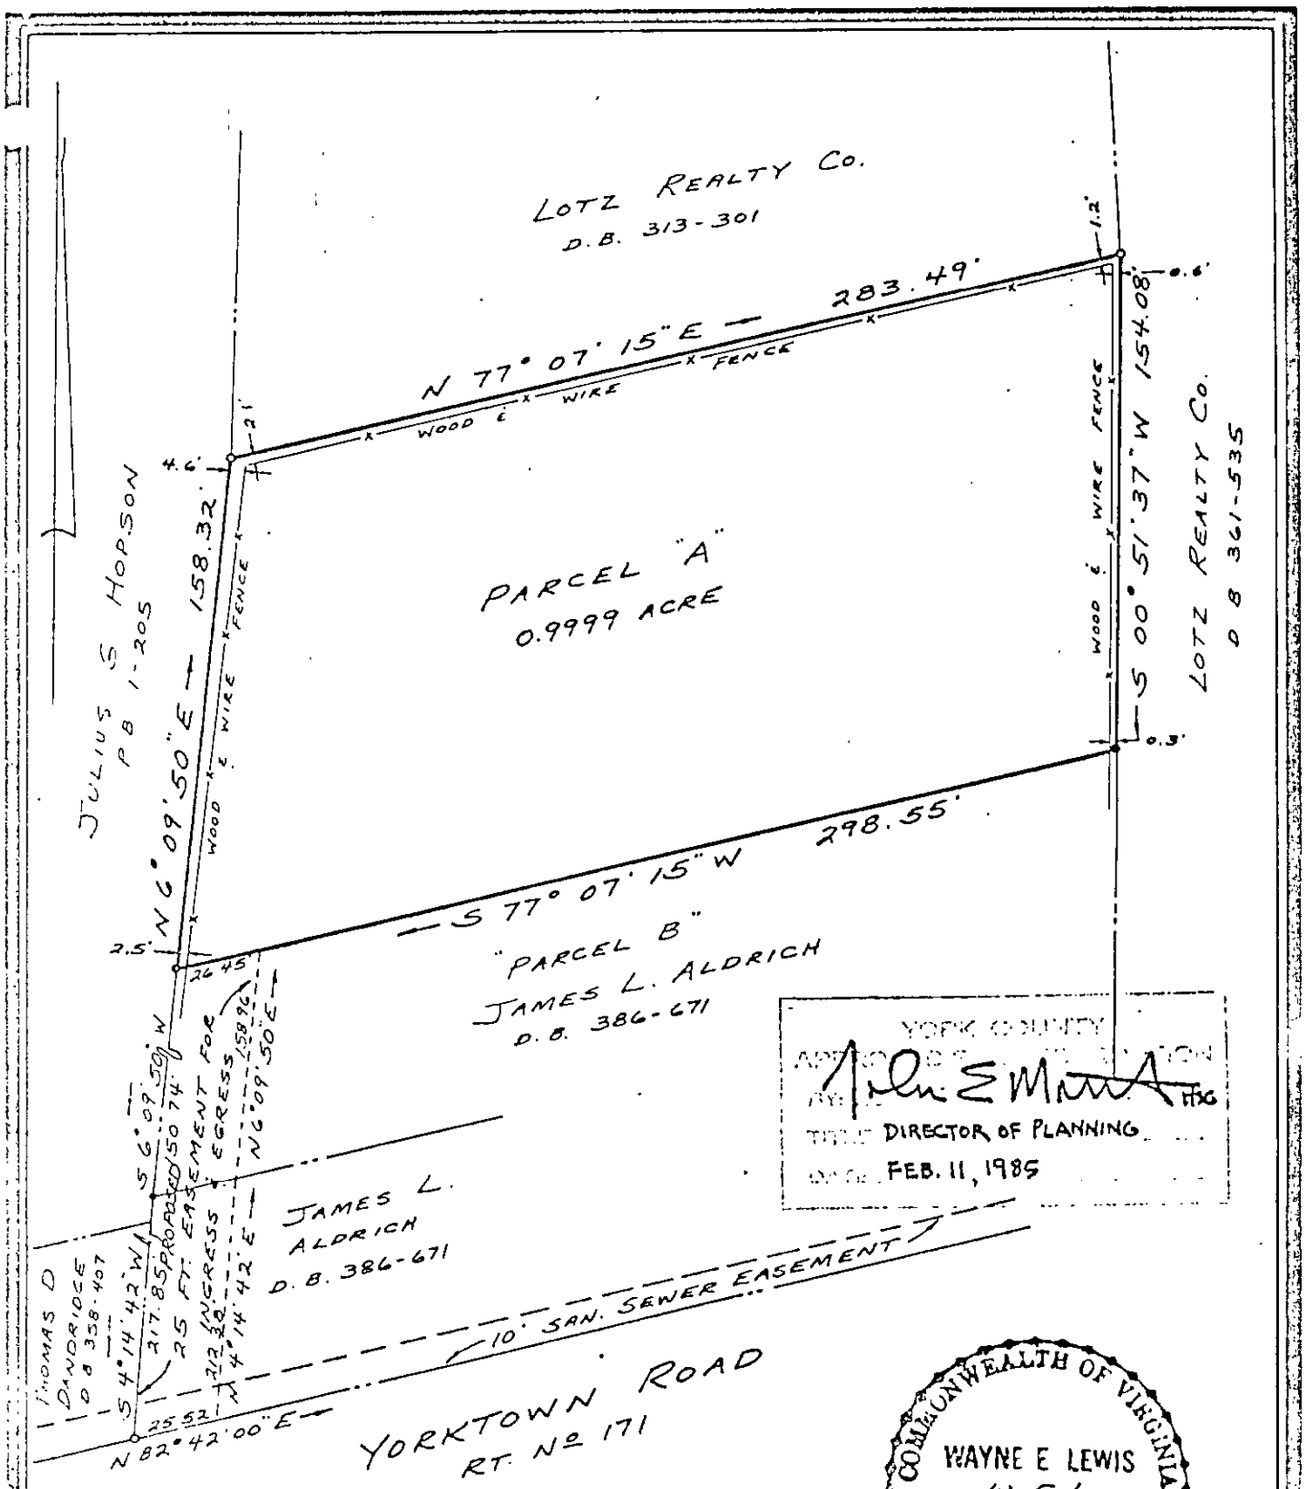

SYMBOLS DENOTE

- PIPE FOUND
- PIPE SET
- ROD FOUND
- CONC. MONUMENT

I, Wayne E. Lewis HEREBY CERTIFY THAT THE SURVEY REPRESENTED BY THIS PLAT WAS MADE ON THIS DATE AND IS CORRECT TO THE BEST OF MY KNOWLEDGE AND BELIEF. THERE ARE NO ENCROACHMENTS OF OTHER BUILDINGS UNLESS SHOWN HEREON.

E. J. KELLER, INC.
LAND SURVEYOR
NEWPORT NEWS, VIRGINIA

ADDRESS. #

PLAT OF THE PROPERTY OF:
THOMAS M. & MARY JANE SLAUGHTER

PARCEL "A"
CONTAINING 0.9999 ACRE
PLAT OF PART OF THE
PROPERTY OF
RODGERS A. SMITH
YORK COUNTY,
VIRGINIA DEED BOOK 197 PAGE 76

WEL	CODE: 84-944	SCALE: 1" = 50'	TO: SHELTON	DATE: DEC. 6, 1984

30-198A