413-537

BOOK 413 PAGE 537

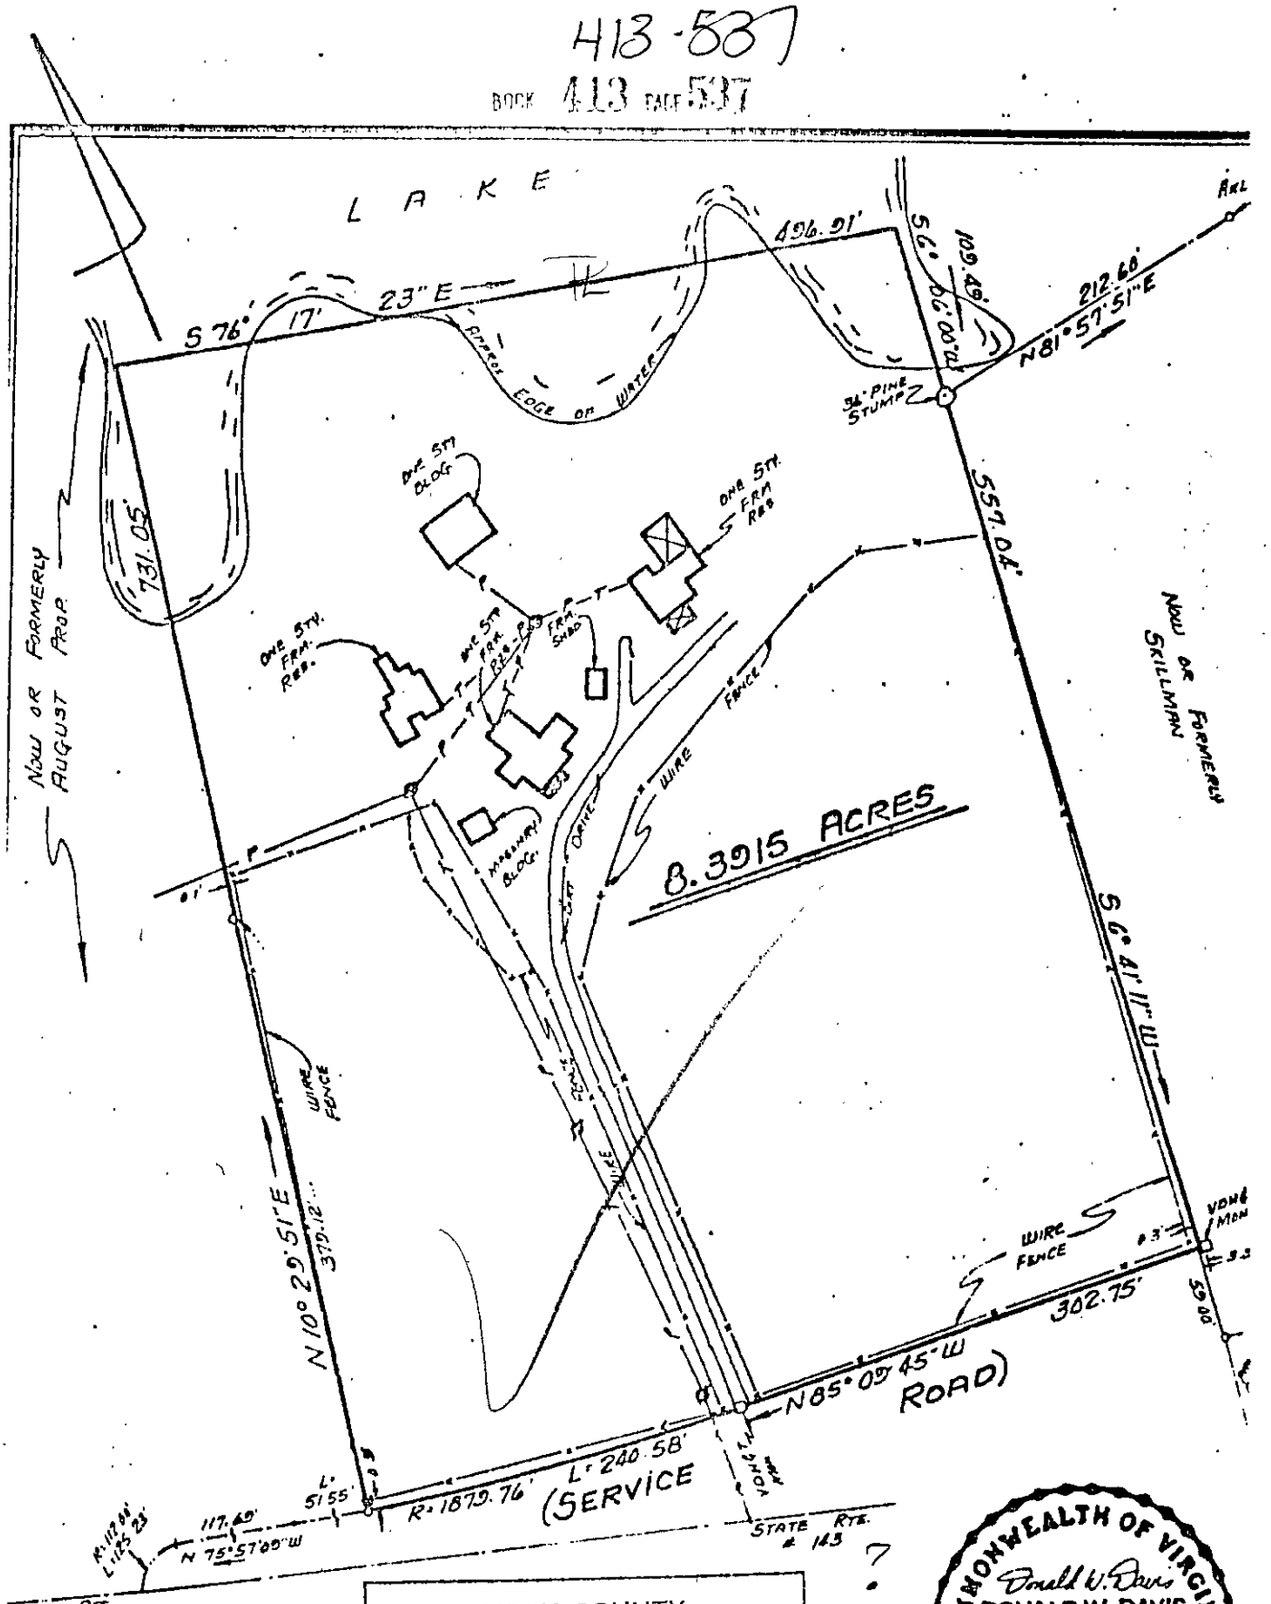

SYMBOLS:

- PIPE FOUND
- PIPE SET
- ROD FOUND
- CONC. MONUMENT

YORK COUNTY
APPROVED FOR RECORDATION
BY: [signature]
TITLE: DIRECTOR OF PLANNING
DATE: MAR. 28, 1985

COMMONWEALTH OF VIRGINIA
Donald W. Davis
DONALD W. DAVIS
(LICENSE) No. 1402 & 1418
LAND SURVEYOR

I, Donald W. Davis HEREBY CERTIFY THAT THE SURVEY REPRESENTED BY THIS PLAT WAS MADE BY ME ON THIS DATE AND IS CORRECT TO THE BEST OF MY KNOWLEDGE AND BELIEF. THERE ARE NO ENCROACHMENTS OF BUILDINGS UNLESS SHOWN HEREON.

DAVIS & ASSOCIATES
SURVEYORS & PLANNERS
YORK COUNTY, VIRGINIA

JOB LOCATION (SERVICE ROAD) STATE RTE. # 143

PLAT OF THE PROPERTY OF:
REVADOR CORP. N.V. & NETHERLAND ANTILLES CORP.

PARCEL OF LAND
CONTAINING [illegible] ACRES
[illegible]
[illegible]
[illegible]

SHPB. 2 ; PG. 117

DATE: 5 MAR. 85

15-7