BOOK 429 PAGE 634

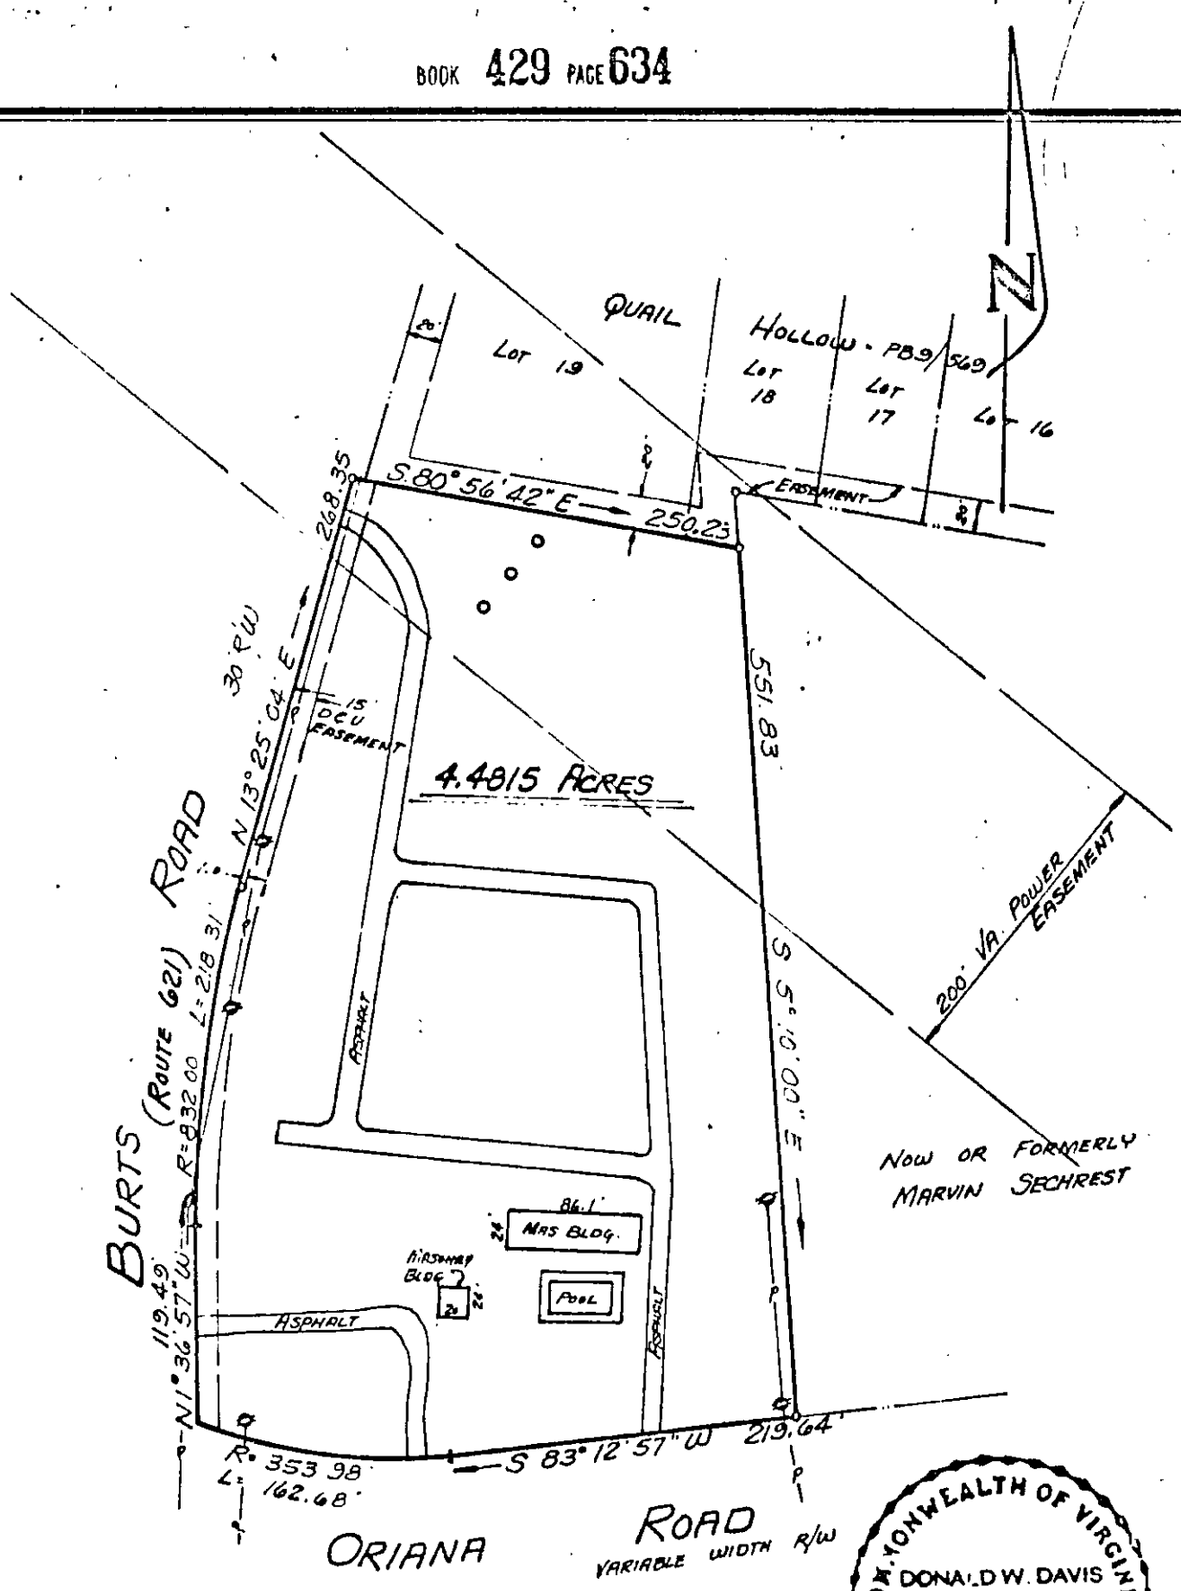

SYMBOLS:

- PIPE FOUND
- PIPE SET
- ROD FOUND
- CONC MONUMENT

REFERENCES:
DB 2.3/316
DB 352/86
PB 8/304
PB 9/506

COMMONWEALTH OF VIRGINIA
DONALD W. DAVIS
(LICENSE) No 1402 & 1418
LAND SURVEYOR

I, Donald W. Davis HEREBY CERTIFY THAT THE SURVEY REPRESENTED BY THIS PLAT WAS MADE BY ME ON THIS DATE AND IS CORRECT TO THE BEST OF MY KNOWLEDGE AND BELIEF THERE ARE NO ENCROACHMENTS OF BUILDINGS UNLESS SHOWN HEREON.

DAVIS & ASSOCIATES
SURVEYORS & PLANNERS
YORK COUNTY, VIRGINIA

JOB LOCATION ORIANA ROAD ℄ BURTS ROAD

PLAT OF THE PROPERTY OF:
G. Y. ASSOCIATES

PARCEL OF LAND
CONTAINING
4.4815 ACRES
GRAFTON DISTRICT
COUNTY OF YORK, VIRGINIA

CODE: 85-1153	DWN.BY-	SCALE: 1" = 100'	TO: FISHER	DATE: 15 NOV 85

29-91