553-752

BOOK 553 PAGE 752

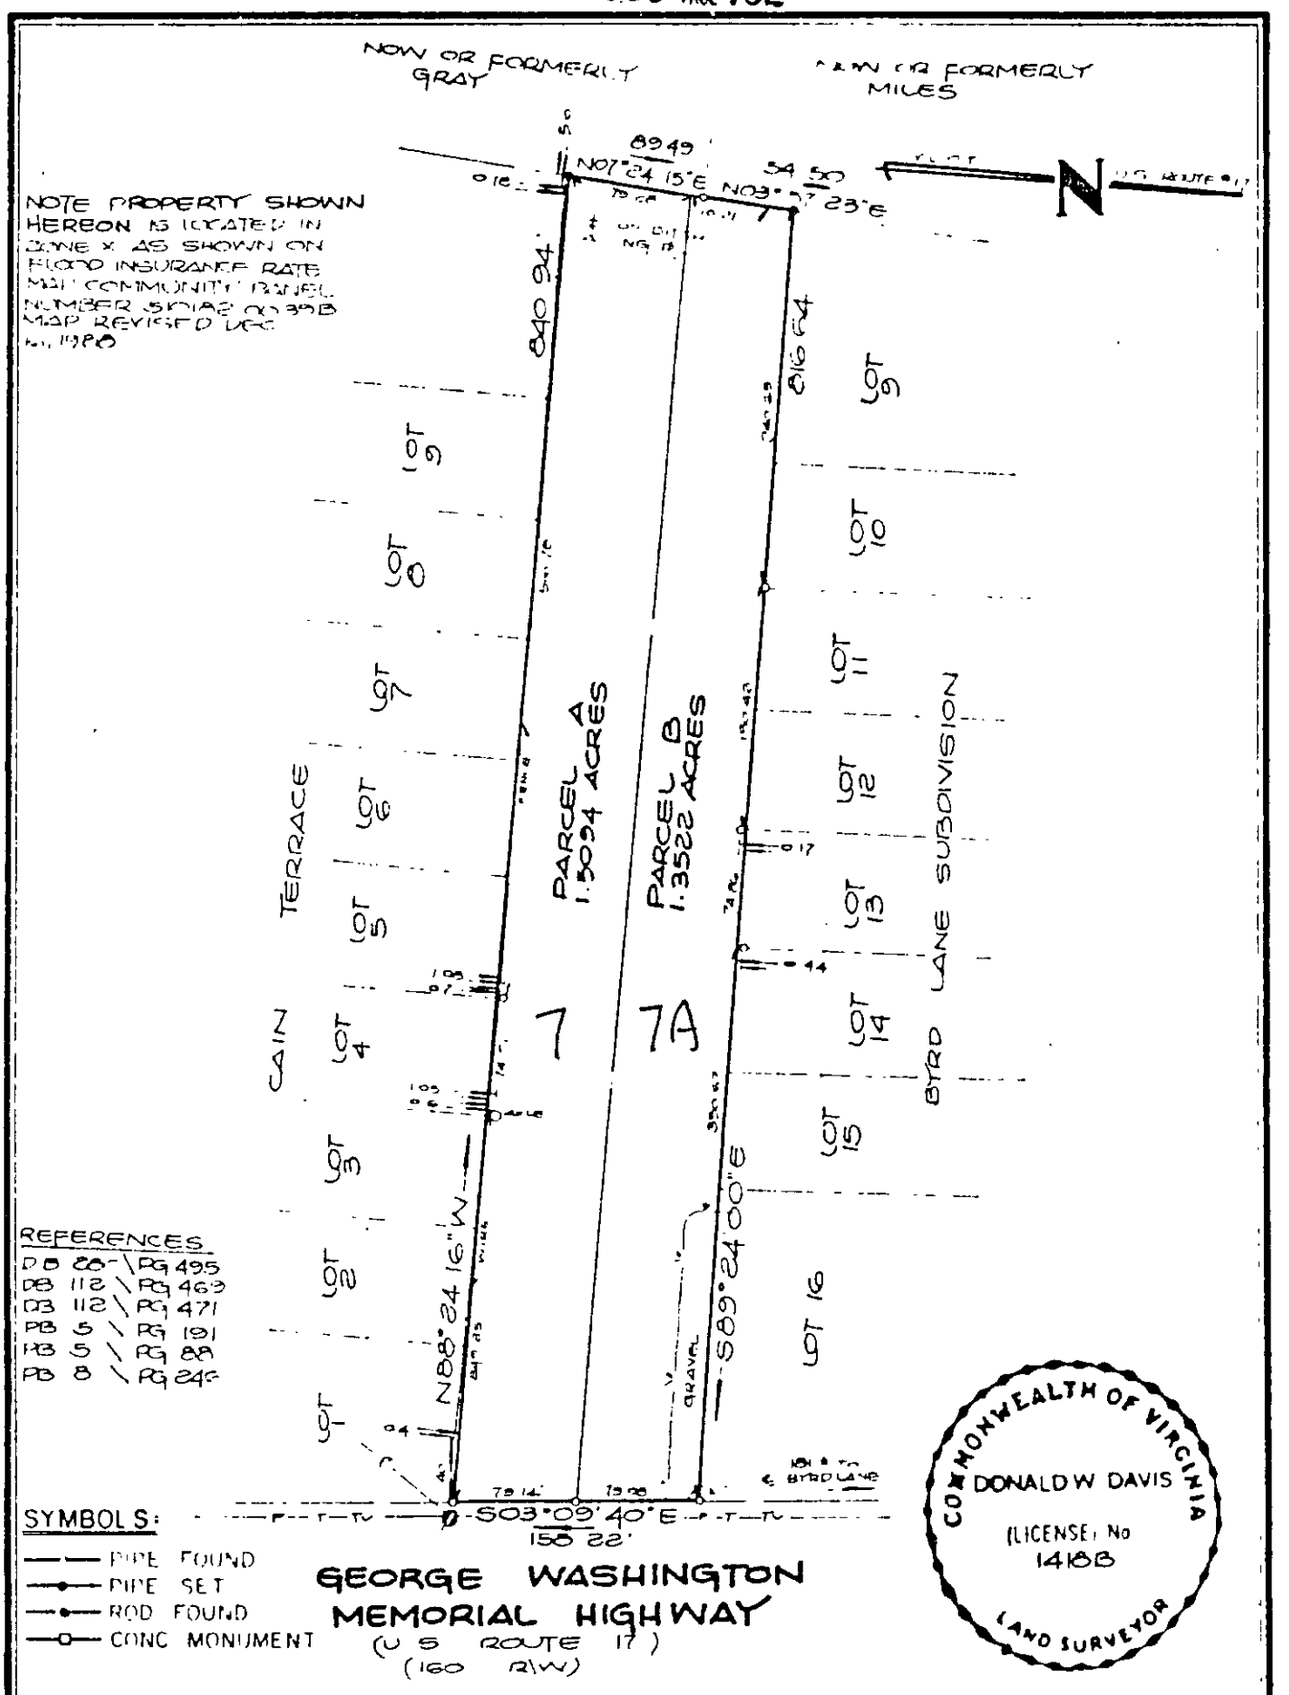

I, Donald W. Davis HEREBY CERTIFY THAT THE SURVEY REPRESENTED BY THIS PLAT WAS MADE BY ME ON THIS DATE AND IS CORRECT TO THE BEST OF MY KNOWLEDGE AND BELIEF THERE ARE NO ENCROACHMENTS OF BUILDINGS UNLESS SHOWN HEREON

DAVIS & ASSOCIATES
SURVEYORS & PLANNERS
YORK COUNTY, VIRGINIA

JOB LOCATION GEORGE WASHINGTON MEMORIAL HIGHWAY

PLAT OF THE PROPERTY OF:
LEWIS N. LIPSCOMB, JR.

PARCELS OF LAND
CONTAINING
PARCEL A - 1.5094 ACRES
PARCEL B - 1.3522 ACRES
COUNTY OF YORK, VA

CODE: 89-0002	DWN BY-NB	SCALE: 1" = 100'	TO: KONOWICK	DATE: 17 JAN

37-7 & 7A