BOOK 593 PAGE 624

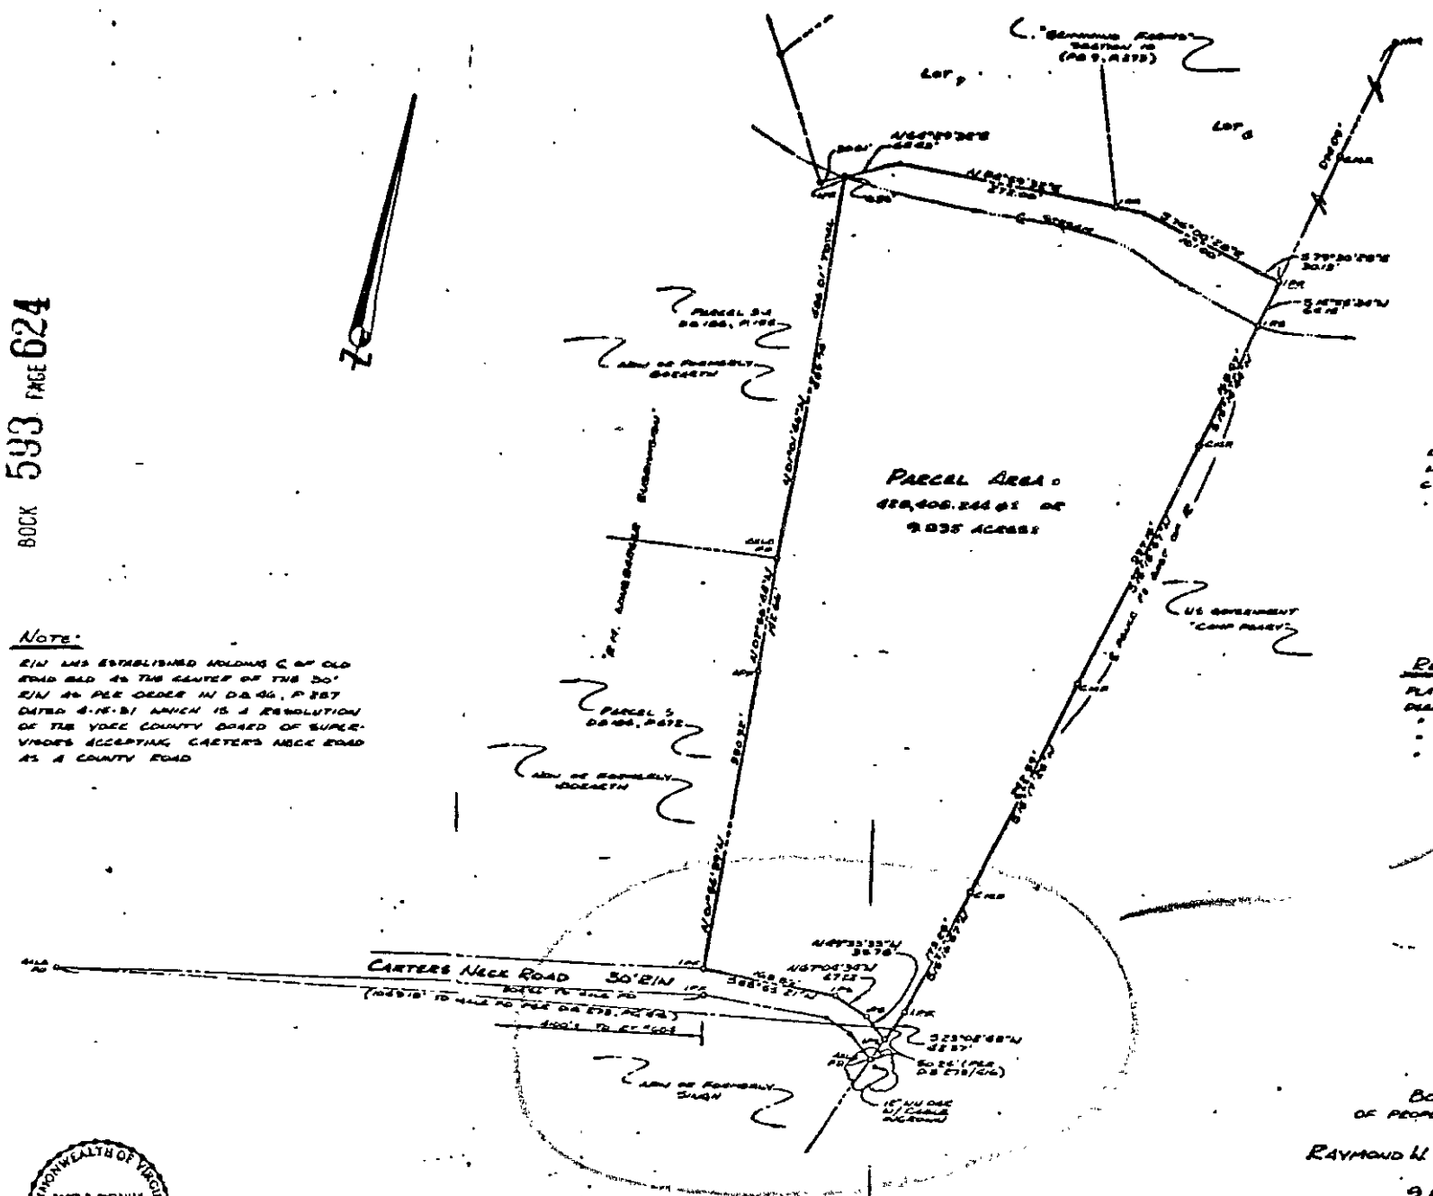

LEGEND

IPR ···· IRON PIPE FOUND
IPS ···· IRON PIPE SET
CMR ···· CONC MONUMENT FOUND

NOTE:

R/W HAS ESTABLISHED HOLDING ℄ OF OLD ROAD BED AS THE CENTER OF THE 30' R/W AS PER ORDER IN D.B. 46, P 287 DATED 4-15-31 WHICH IS A RESOLUTION OF THE YORK COUNTY BOARD OF SUPERVISORS ACCEPTING CARTERS NECK ROAD AS A COUNTY ROAD

REFERENCES:

PLAT BOOK 4, PAGE 4 & 6
DEED BOOK 43, PAGE 219
" " 150, " 239
" " 216, " 71
" " 347, " 285

just this area

3-15

BOUNDARY SURVEY
OF PROPERTY STANDING IN THE NAME
OF
RAYMOND W. HODGES & VERA L. HODGES
BEING
9.835 ACRES±
LOCATED
YORK COUNTY, VIRGINIA
SCALE: 1" = 100' DATE: MARCH 15, 1985

COMMONWEALTH OF VIRGINIA
ROGER B. SPEARMAN
CERTIFICATE No. 1264
CERTIFIED LAND SURVEYOR

PREPARED BY
SPEARMAN & ASSOC., INC - LAND SURVEYING
P.O. BOX # 1244
WILLIAMSBURG, VIRGINIA - 23187