PLAT OF SUBDIVISION

THE GREENLANDS

PHASE FOUR

BETHEL MAGISTERIAL DISTRICT

COUNTY OF YORK, VIRGINIA

DATE: 8/15/02	SHEET 4 OF 6	SCALE: 1"=50'
PROJECT NO: 30858.00	DRAWN BY: DWP	

VHB
Vanasse Hangen Brustlin, Inc.
Transportation Land Development Environmental Services
11832 Rock Landing Drive, Suite 203
Newport News, Virginia 23606-4231
(757) 873-3386 • FAX (757) 873-0757

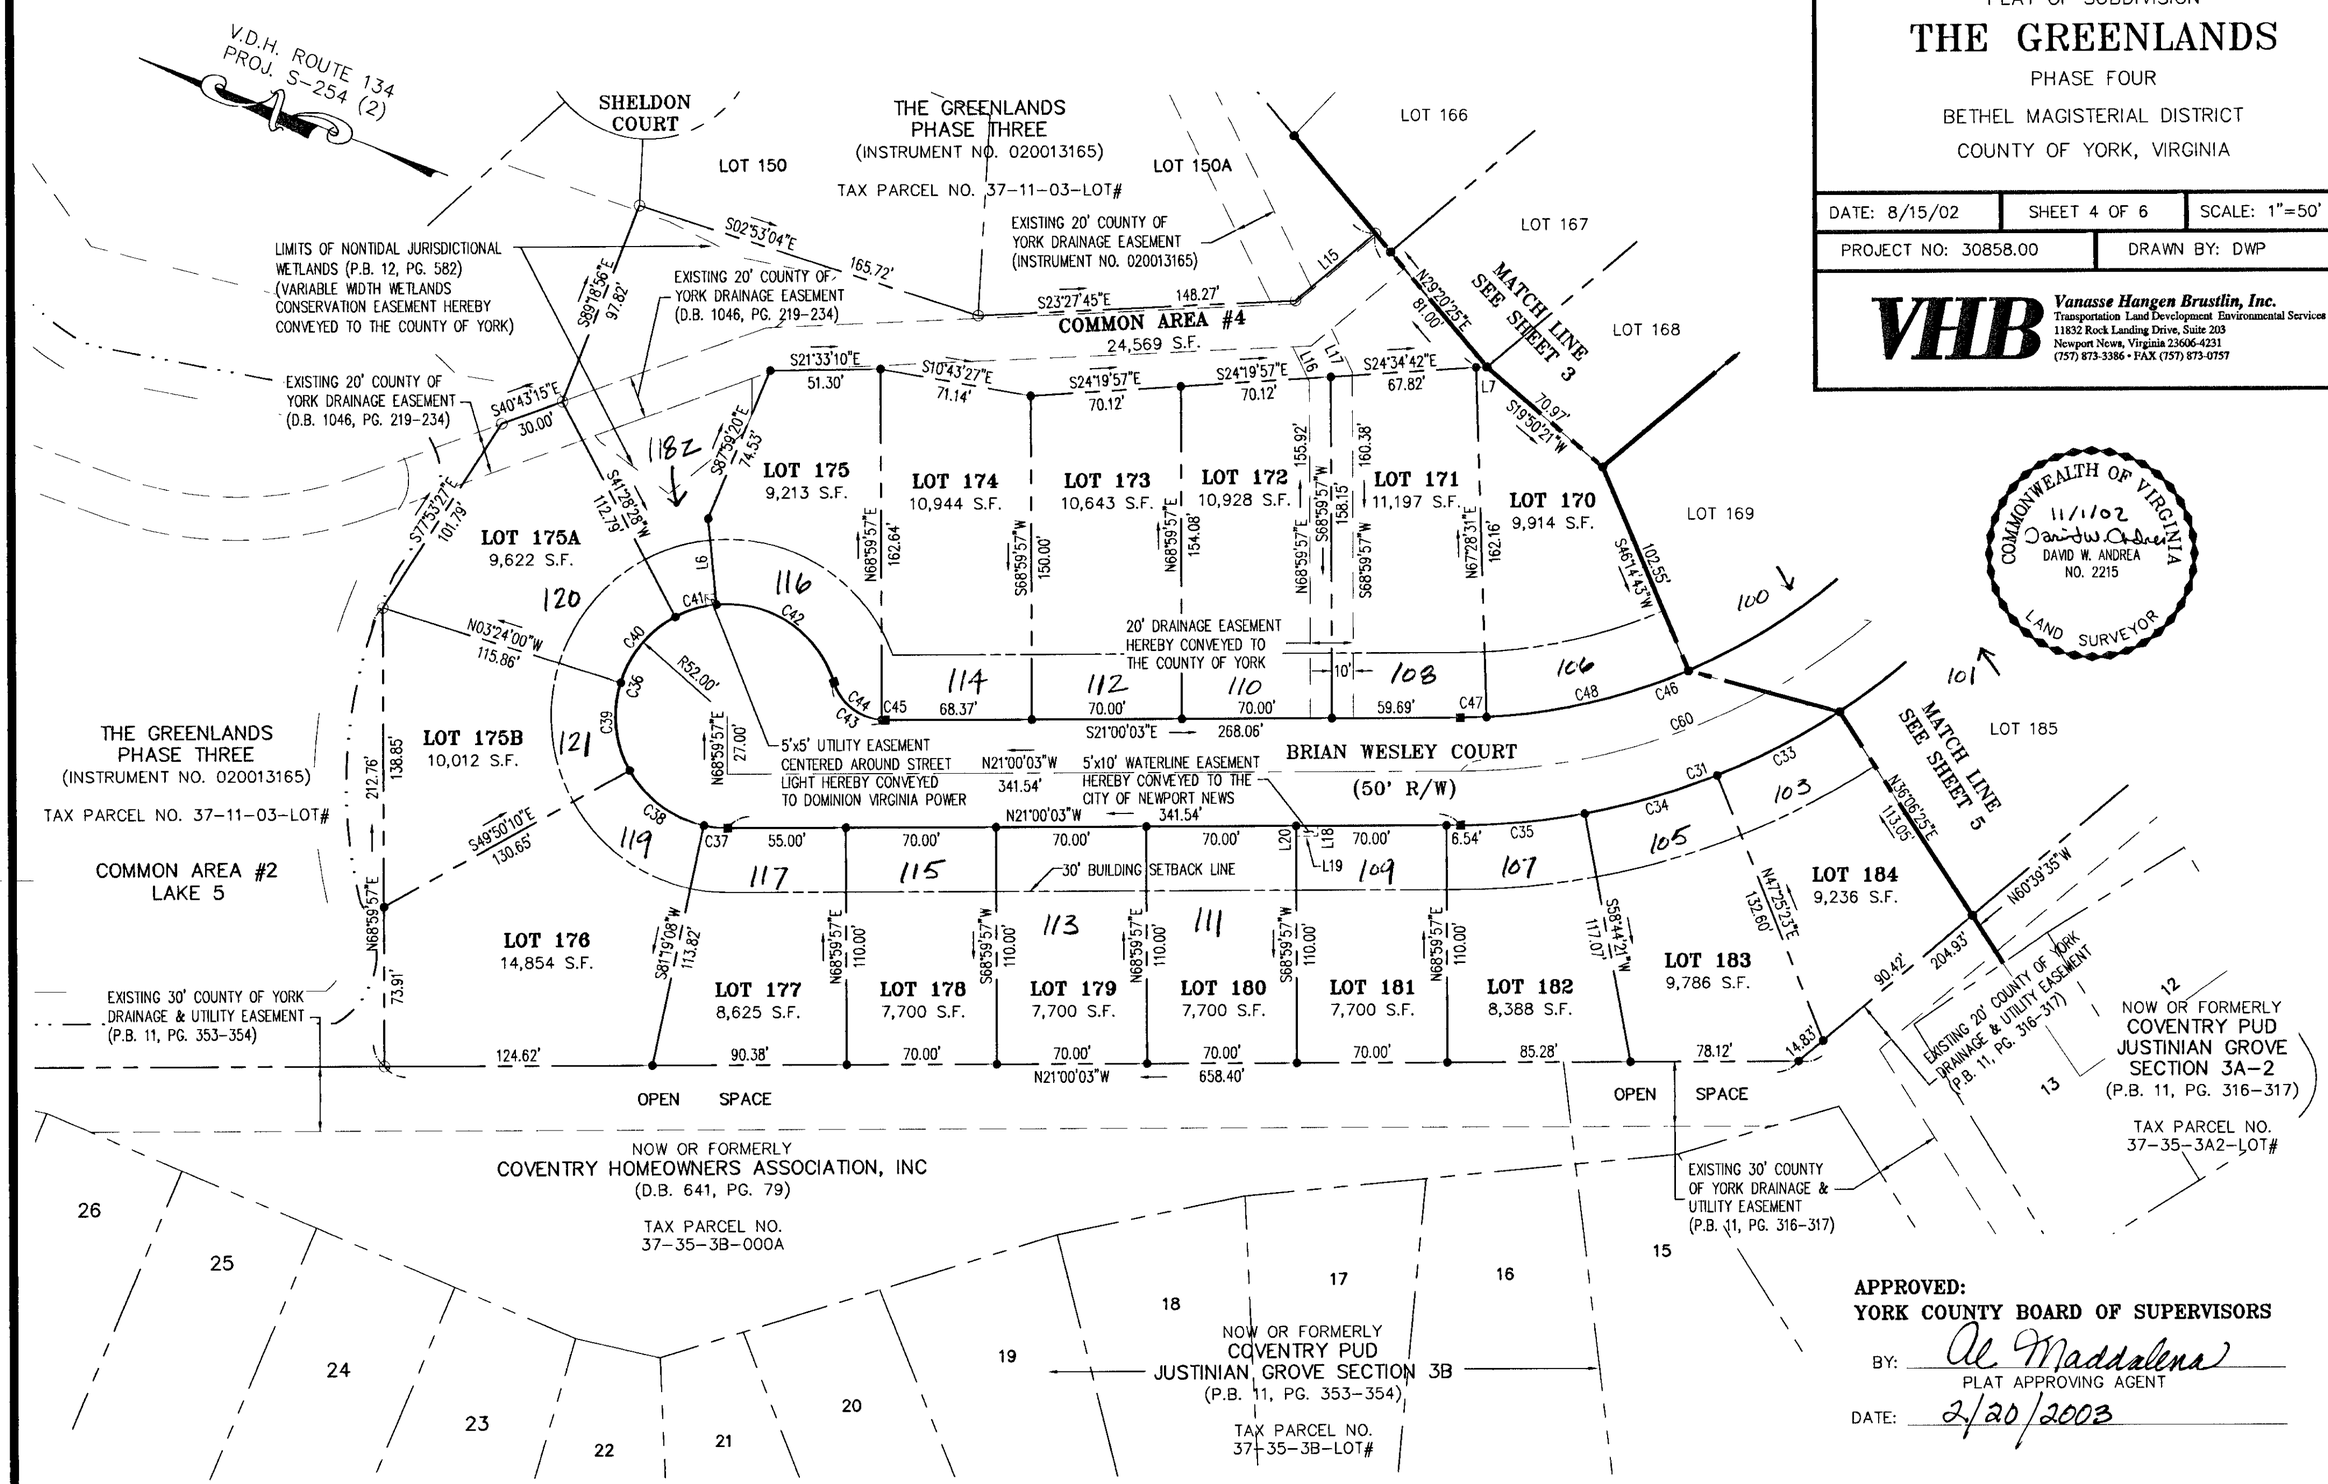

APPROVED:
YORK COUNTY BOARD OF SUPERVISORS

BY: Al Maddalena
PLAT APPROVING AGENT

DATE: 2/20/2003

STATE OF VIRGINIA
COUNTY OF YORK

IN THE CLERK'S OFFICE OF THE CIRCUIT COURT FOR THE COUNTY OF YORK, THE 7th DAY OF March, 2003. THIS MAP WAS PRESENTED AND ADMITTED TO RECORD AS THE LAW DIRECTS AS INSTRUMENT NO. 030000772.
10:11 am

TESTE: Lynn S. Jenkins
CLERK

BY: Lisa Brogden, D.C.

LEGEND

- INDICATES IRON ROD FOUND
- INDICATES IRON ROD TO BE SET
- INDICATES V.D.H. CONC. MON. FOUND
- INDICATES CONC. MON. TO BE SET
- INDICATES APPROXIMATE TOP OF BANK
- INDICATES APPROXIMATE EDGE OF WATER

GRAPHIC SCALE

50 0 25 50 100

(IN FEET)
1 inch = 50 ft.

NOTE:
SEE SHEET SIX FOR LINE AND CURVE DATA TABLES.

FILE # 30858-4-PLAT