SUBDIVISION PLAT OF
TAYLOR FARMS
PHASE TWO

BETHEL DISTRICT – COUNTY OF YORK, VIRGINIA

WALTERS LAND SURVEYING, LTD.
710 DENBIGH BOULEVARD, SUITE 4C
NEWPORT NEWS, VIRGINIA 23608
PHONE: (757) 898-1057
FAX: (757 898-2862

SCALE 1" = 100' DATE: JUNE 19, 2007

SHEET 2 OF 4

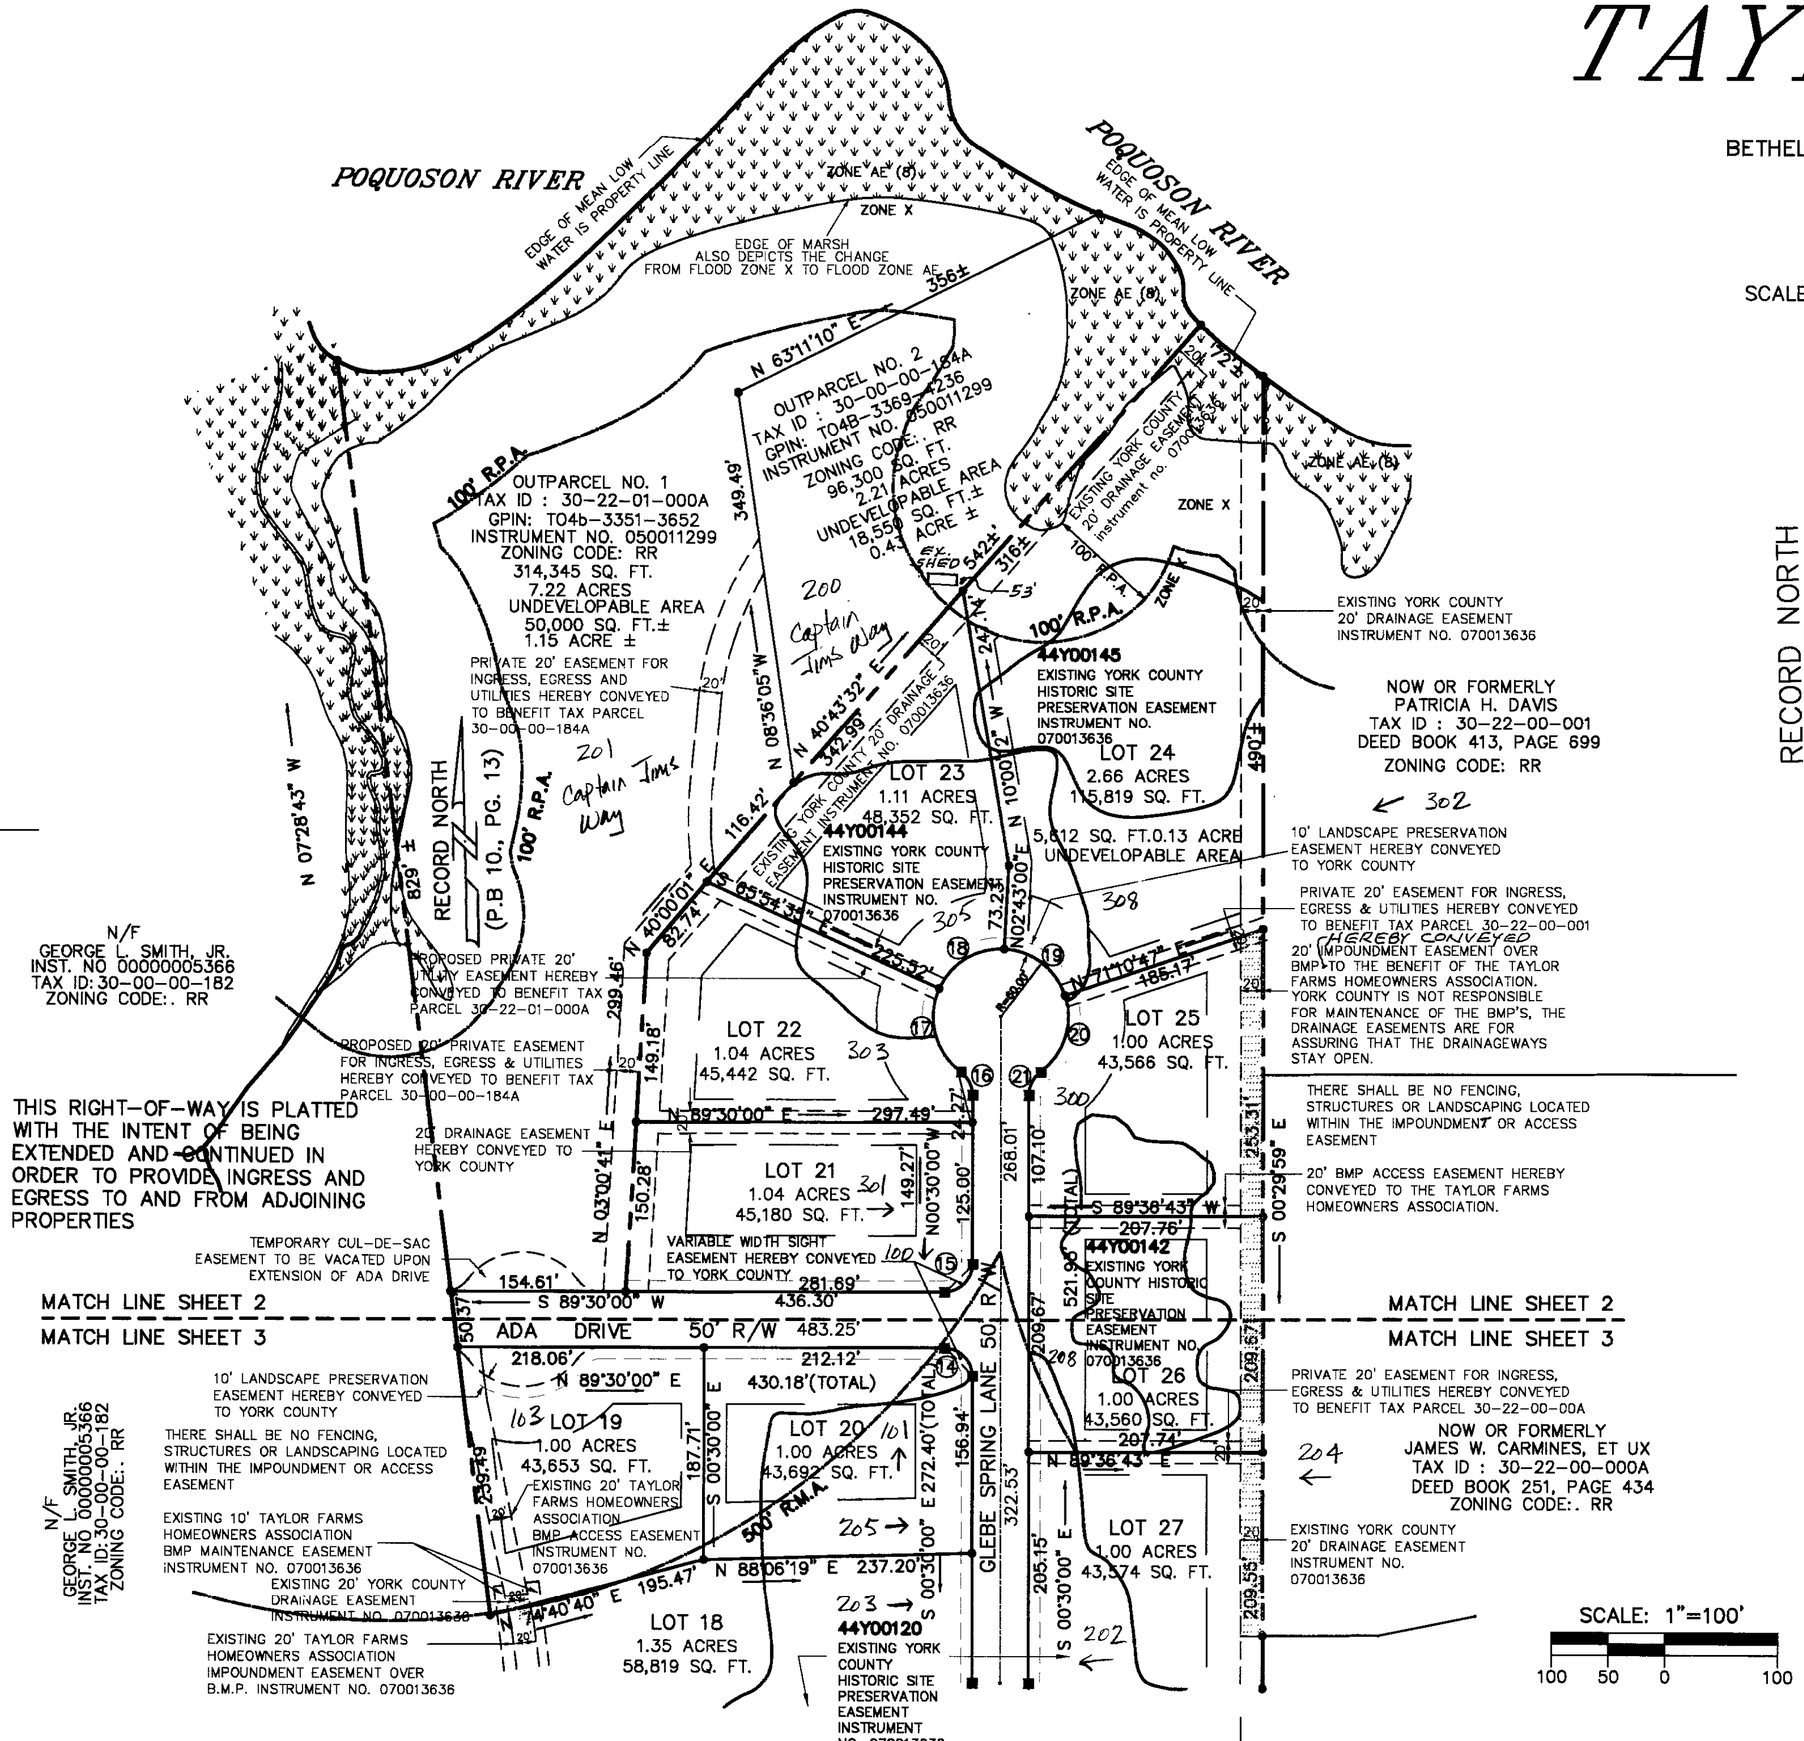

APPROVED
YORK COUNTY BOARD OF SUPERVISORS

BY: Al Maddalena
PLAT APPROVING AGENT

DATE: 10/5/07

COUNTY OF YORK
IN THE CLERK'S OFFICE OF THE CIRCUIT COURT FOR THE COUNTY OF YORK – POQUOSON, THE 4th DAY OF Oct, 2007 THIS MAP WAS PRESENTED AND ADMITTED TO RECORD AS THE LAW DIRECTS AS INSTRUMENT NO. 070024281 2:09pm

TESTE: LYNN S. JENKINS
CLERK

BY: Rachel Prestwich