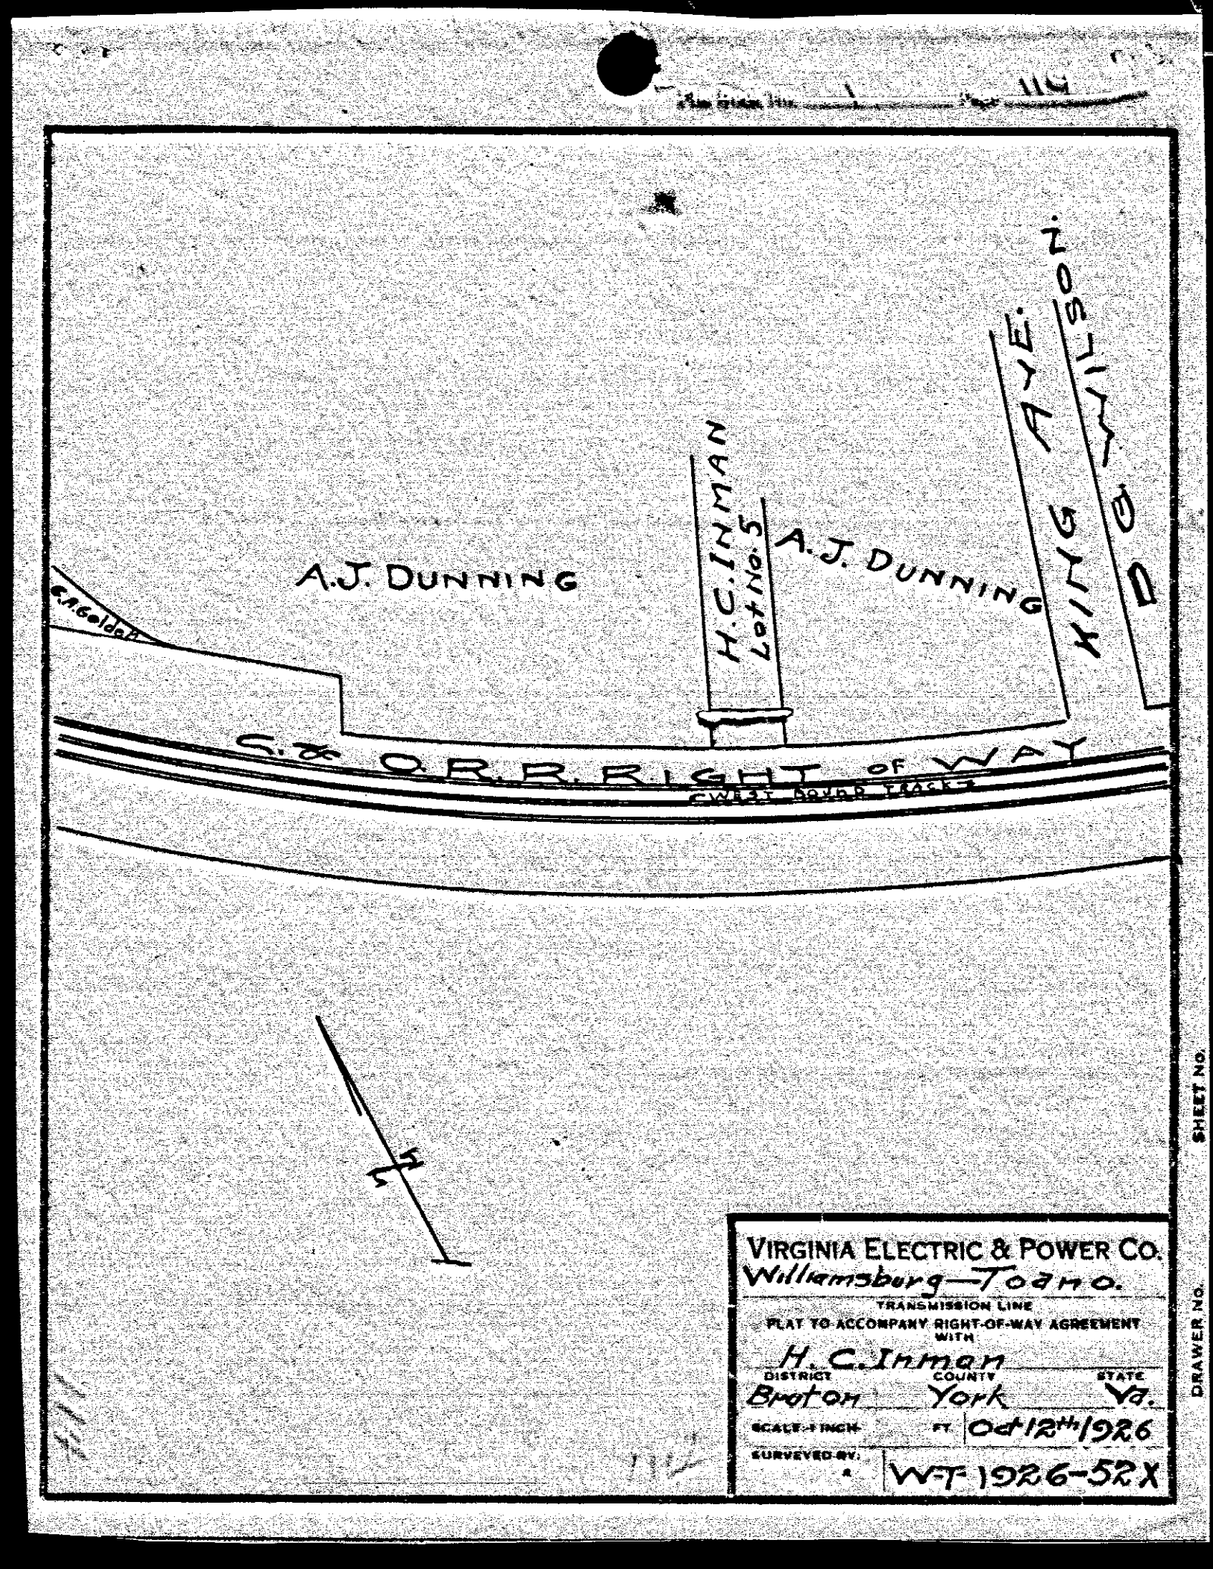
A.J. DUNNING
H.C. INMAN
1 of 5 lots
A.J. DUNNING
RUDOLPH D. WILSON AVE.
C.A. Golden
C. & O. R.R. RIGHT OF WAY
WEST BOUND TRACKS
VIRGINIA ELECTRIC & POWER CO.
Williamsburg—Toano.
TRANSMISSION LINE
PLAT TO ACCOMPANY RIGHT-OF-WAY AGREEMENT WITH
H. C. Inman
DISTRICT Broton
COUNTY York
STATE Va.
SCALE 1 INCH = FT
Oct 12th 1926
SURVEYED BY
W-T 1926-52X
DRAWER NO.
SHEET NO.

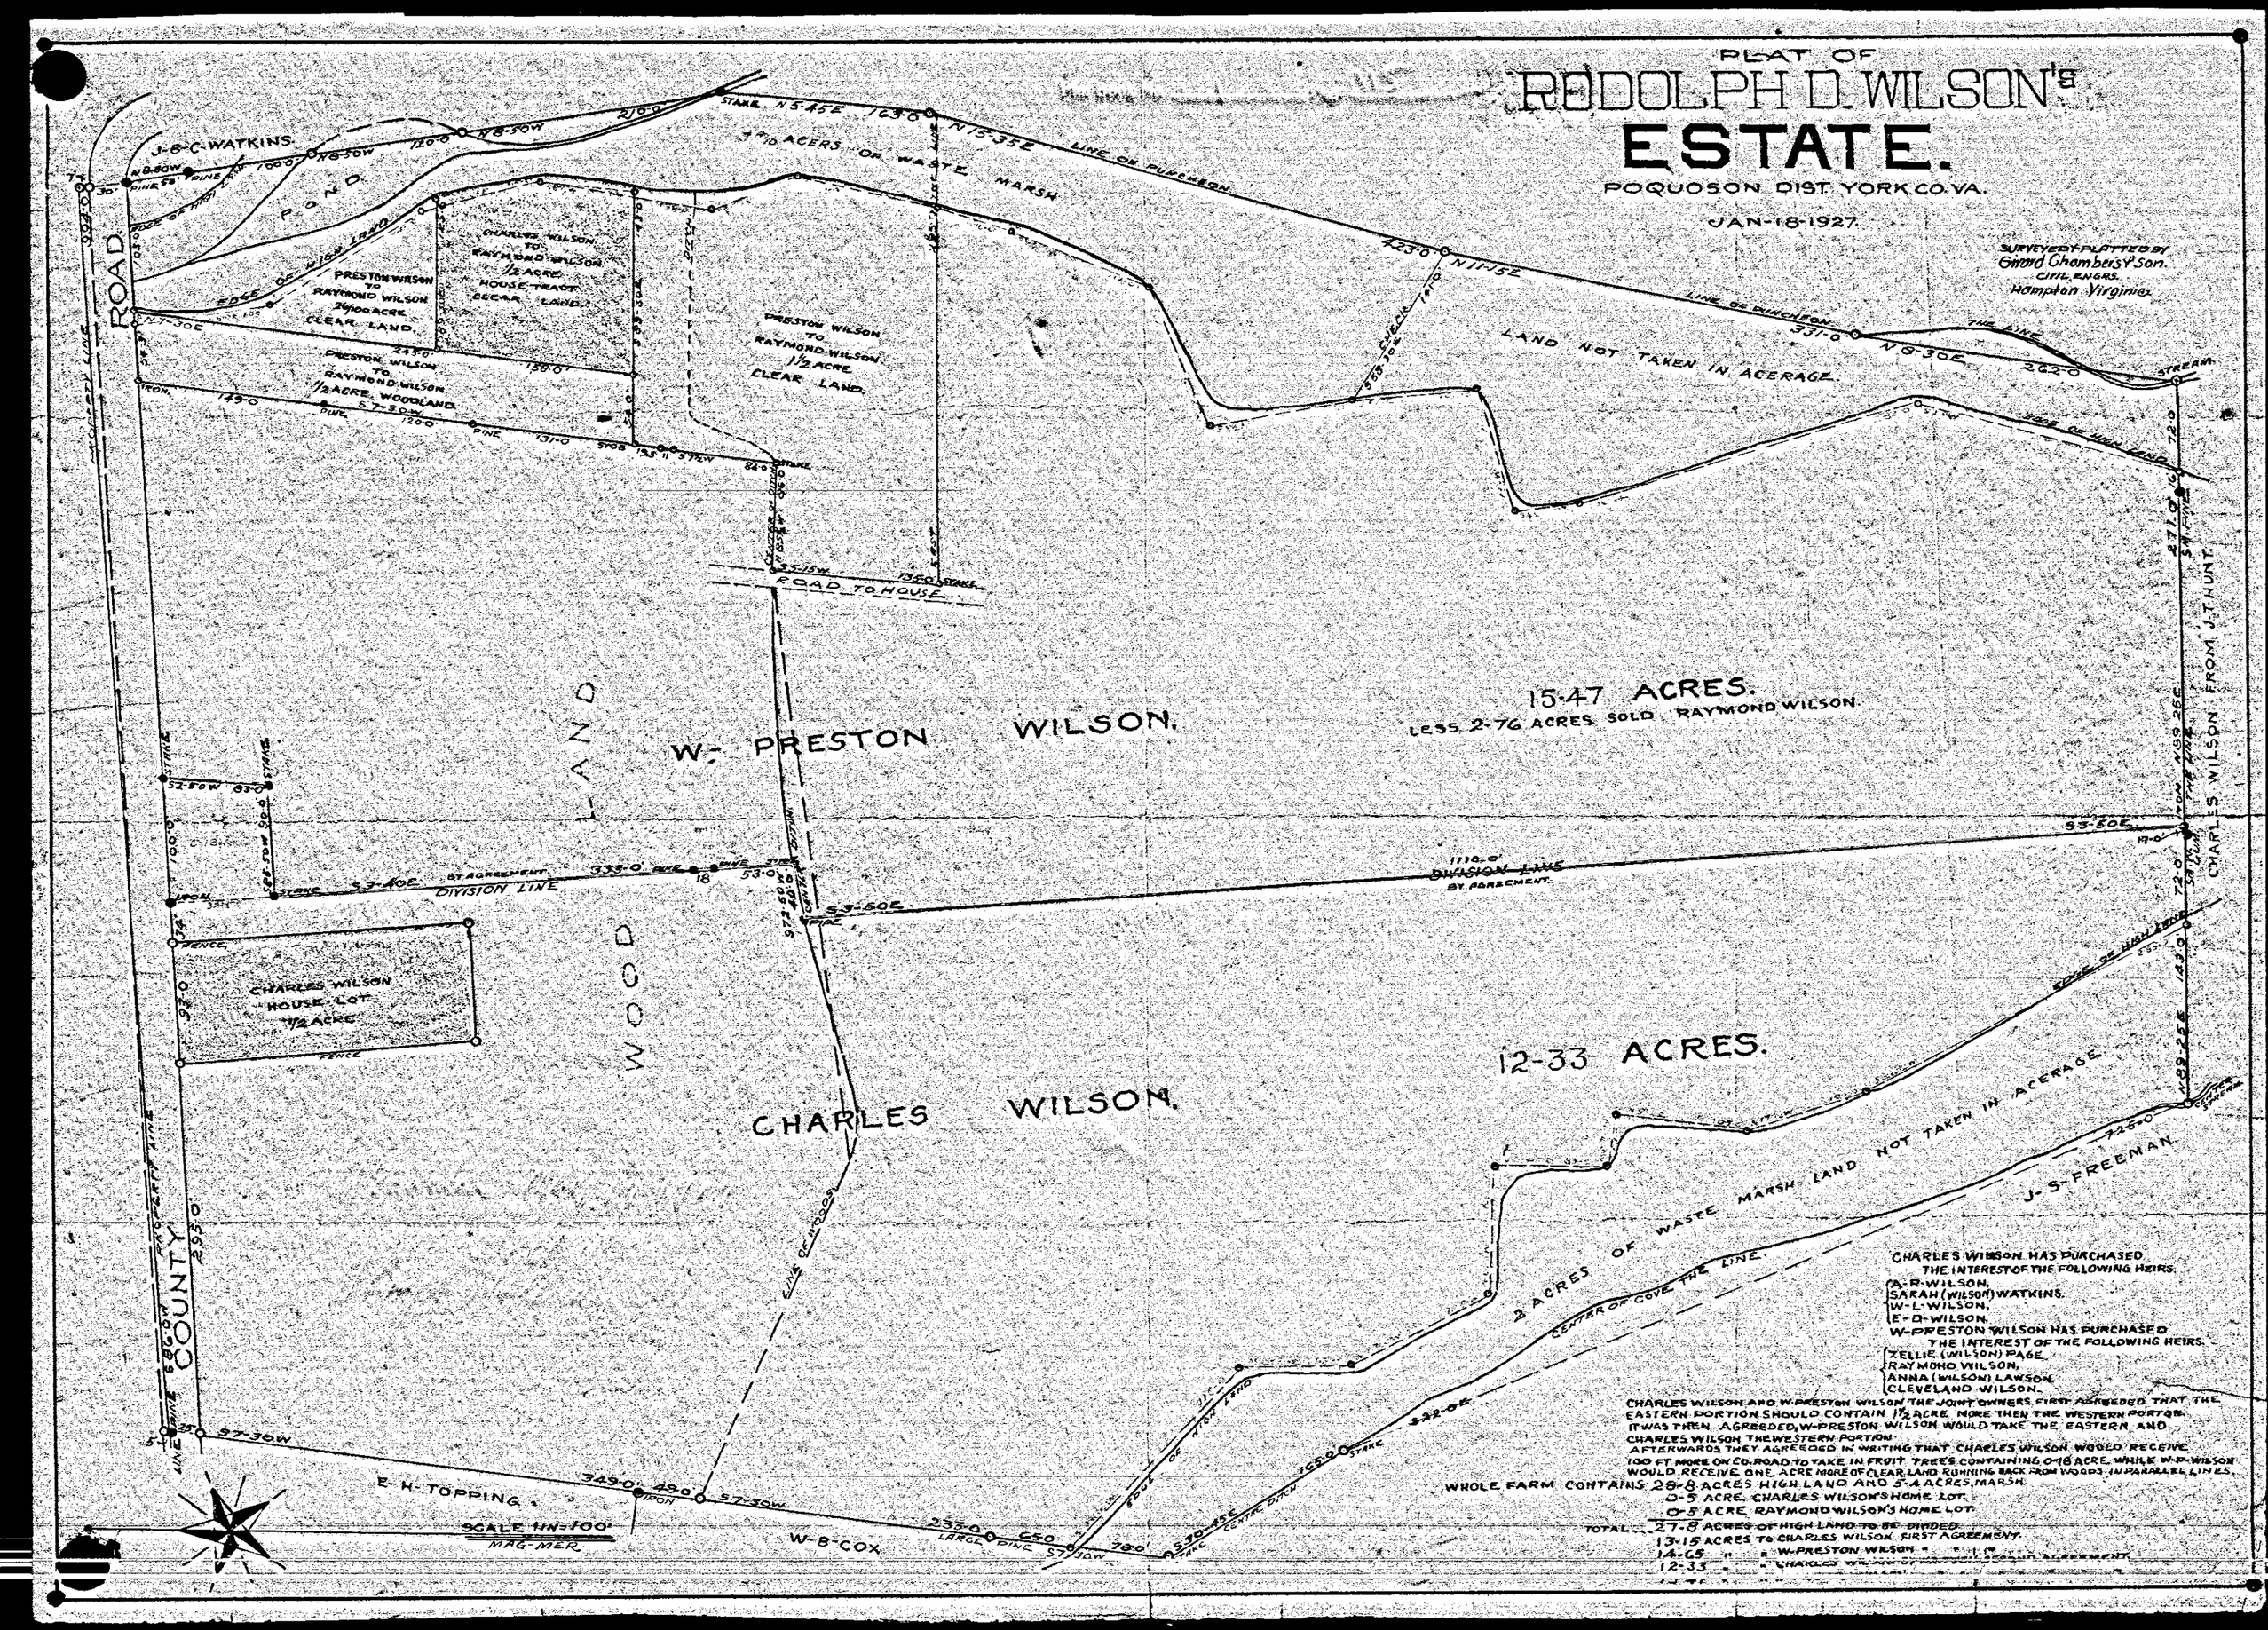
PLAT OF
RUDOLPH D. WILSON'S
ESTATE.
POQUOSON DIST. YORK CO. VA.
JAN-18-1927.
SURVEYED & PLATTED BY
Girard Chambers & Son.
CIVIL ENGRS.
Hampton Virginia
J.B.C. WATKINS.
POND
ROAD
EDGE OF HIGH LAND
CHARLES WILSON TO RAYMOND WILSON 1/2 ACRE HOUSE TRACT CLEAR LAND.
PRESTON WILSON TO RAYMOND WILSON 2.41 ACRE CLEAR LAND.
PRESTON WILSON TO RAYMOND WILSON 1 1/2 ACRE WOODLAND.
PRESTON WILSON TO RAYMOND WILSON 1 1/2 ACRE CLEAR LAND.
7 1/10 ACERS OR WASTE MARSH
LINE OF PINCHEON
LAND NOT TAKEN IN ACERAGE.
THE LINE
STREAM
ROAD TO HOUSE.
15.47 ACRES.
LESS 2.76 ACRES SOLD RAYMOND WILSON.
W. PRESTON WILSON.
DIVISION LINE BY AGREEMENT
CHARLES WILSON "HOUSE LOT" 1/2 ACRE
CHARLES WILSON.
12.33 ACRES.
2 ACRES OF WASTE MARSH LAND NOT TAKEN IN ACERAGE.
CENTER OF COVE THE LINE.
J. S. FREEMAN.
E. H. TOPPING.
W. B. COX.
SCALE 1 IN = 100'
MAG-MER
CHARLES WILSON HAS PURCHASED THE INTEREST OF THE FOLLOWING HEIRS.
A. R. WILSON,
SARAH (WILSON) WATKINS,
W. L. WILSON,
E. D. WILSON.
W. PRESTON WILSON HAS PURCHASED THE INTEREST OF THE FOLLOWING HEIRS.
ZELLIE (WILSON) PAGE,
RAYMOND WILSON,
ANNA (WILSON) LAWSON,
CLEVELAND WILSON.
CHARLES WILSON AND W. PRESTON WILSON THE JOINT OWNERS FIRST AGREEDED THAT THE EASTERN PORTION SHOULD CONTAIN 1/2 ACRE MORE THEN THE WESTERN PORTION. IT WAS THEN AGREEDED W. PRESTON WILSON WOULD TAKE THE EASTERN AND CHARLES WILSON THE WESTERN PORTION. AFTERWARDS THEY AGREEDED IN WRITING THAT CHARLES WILSON WOULD RECEIVE 100 FT MORE ON CO. ROAD TO TAKE IN FRUIT TREES CONTAINING 0.18 ACRE, WHILE W. P. WILSON WOULD RECEIVE ONE ACRE MORE OF CLEAR LAND RUNNING BACK FROM WOODS IN PARALLEL LINES.
WHOLE FARM CONTAINS 28.8 ACRES HIGH LAND AND 5.4 ACRES MARSH.
0.5 ACRE CHARLES WILSON'S HOME LOT.
0.5 ACRE RAYMOND WILSON'S HOME LOT.
TOTAL 27.8 ACRES OF HIGH LAND TO BE DIVIDED.
13.15 ACRES TO CHARLES WILSON FIRST AGREEMENT.
14.65 " " W. PRESTON WILSON " "
12.33 " " CHARLES WILSON " "