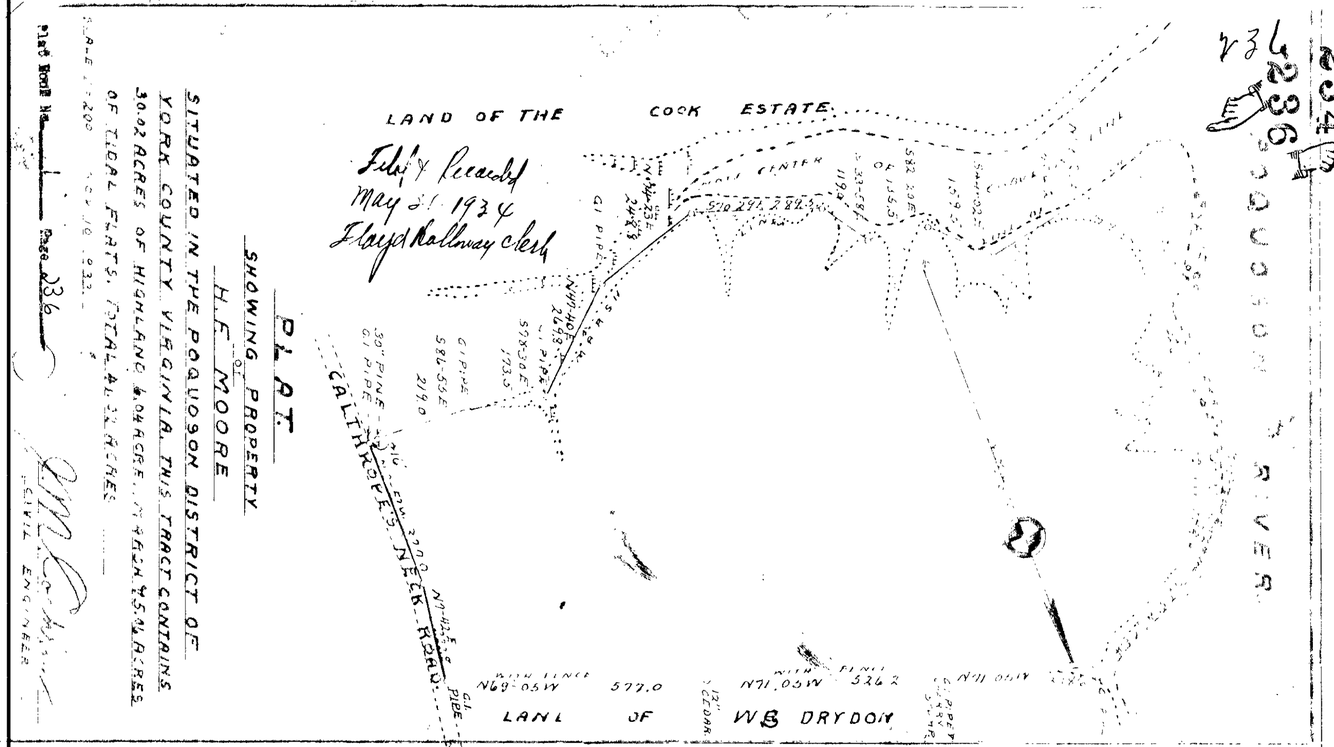

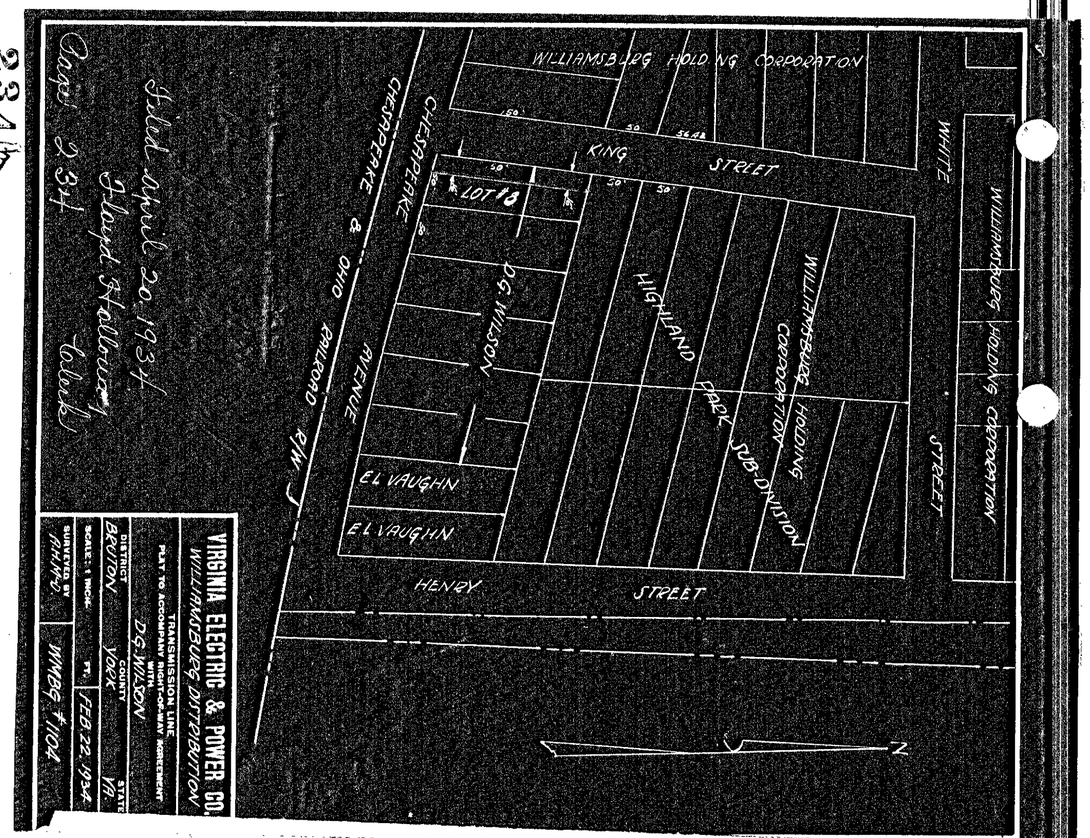

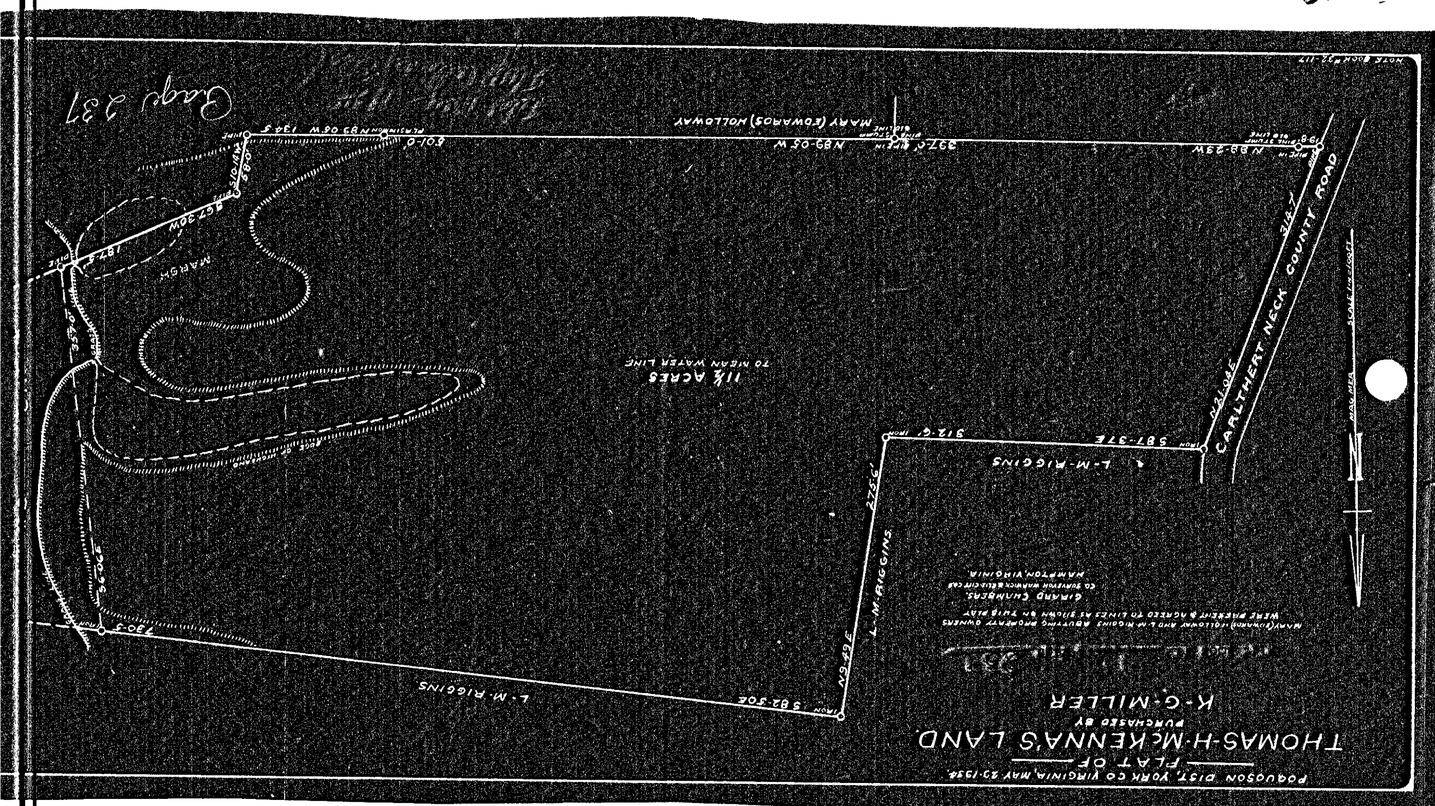
POQUOSON DIST. YORK CO. VIRGINIA MAY 23-1932
PLAT OF
THOMAS H. McKENNA'S LAND
PURCHASED BY
K.G. MILLER
MARY (THOMAS) COLLOWAY AND L.M. WIGGINS OWNING ADJOINING PROPERTY
WERE PARENT & AGREED TO LINES AS SHOWN ON THIS PLAT
GRAND CHIMNEYS
CO. DIVISION MARINE ELECTRICIANS
HAMPTON, VIRGINIA
L.M. WIGGINS
L.M. WIGGINS
L.M. RIGGINS
S82-30E
730.3
S82-30E
L.M. RIGGINS
S81-37E 312.6'
S81-37E
L.M. WIGGINS
CARLTHERT NECK COUNTY ROAD
N88-25W 312.6'
MARSH
11½ ACRES
TO MEAN WATER LINE
MARSH
MARSH
MARSH