4 Bonds

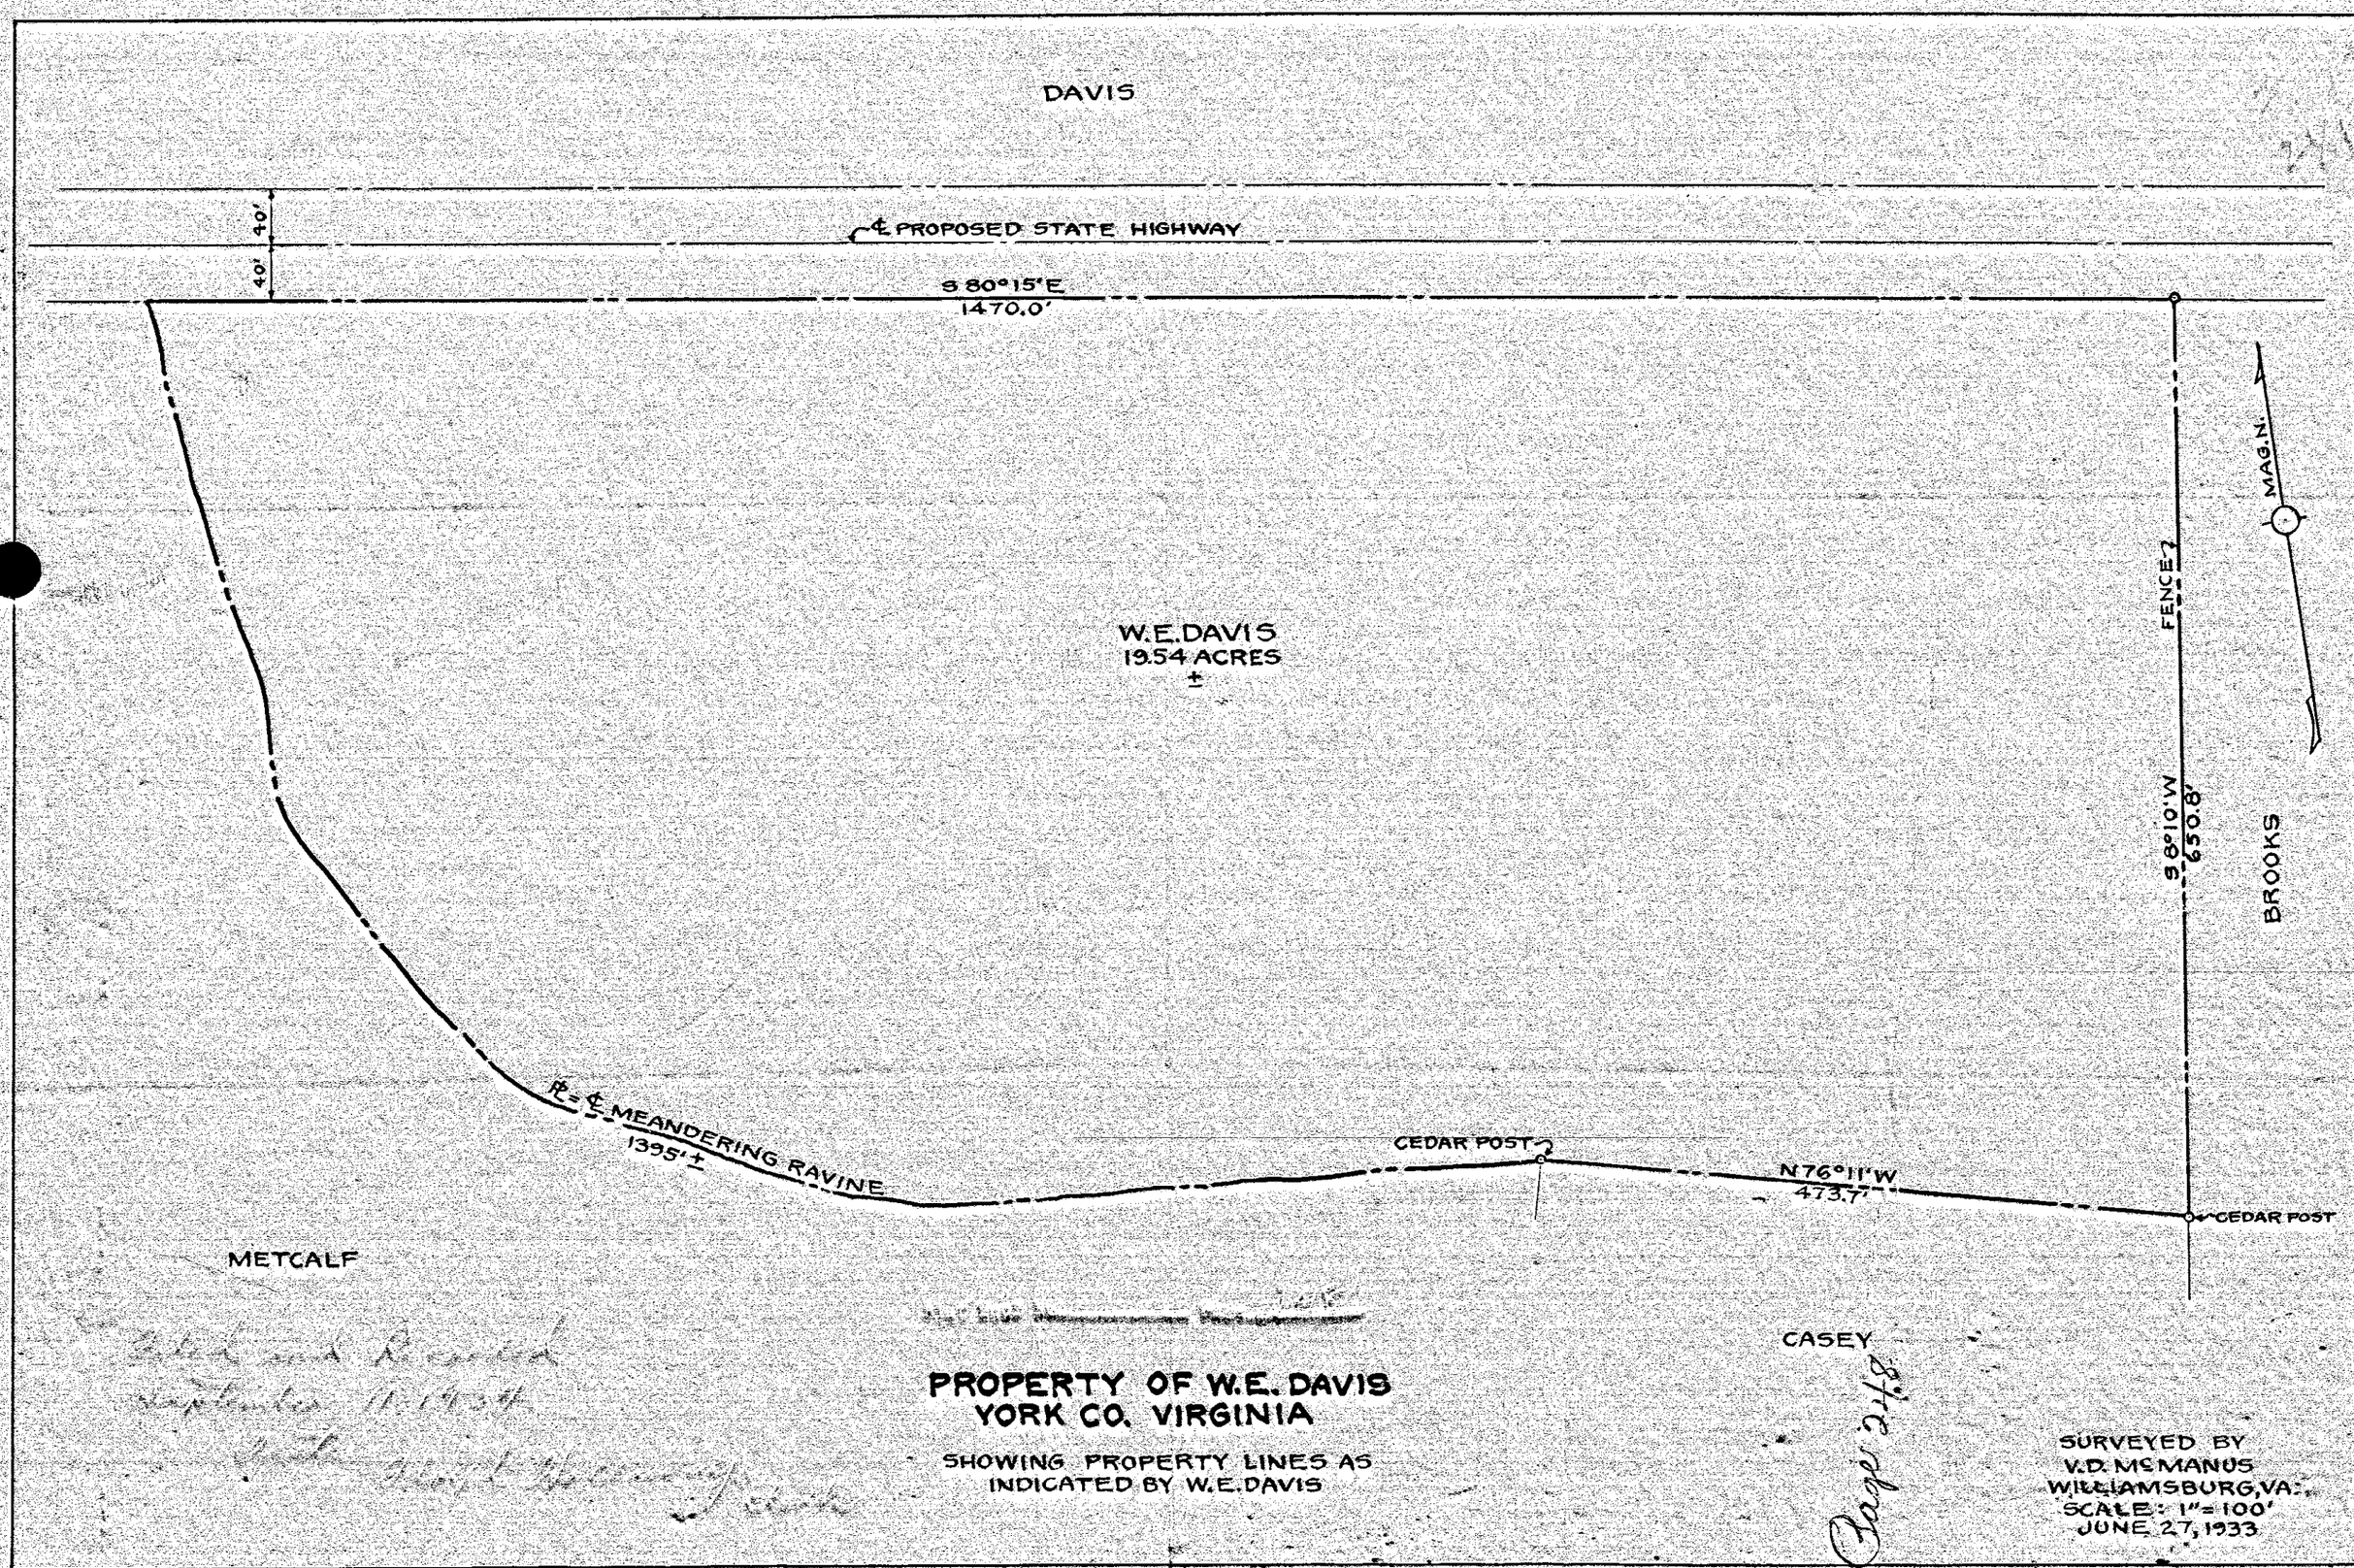

Page 248

PROPERTY OF W.E. DAVIS
YORK CO. VIRGINIA

SHOWING PROPERTY LINES AS
INDICATED BY W.E. DAVIS

SURVEYED BY
V.D. McMANUS
WILLIAMSBURG, VA.
SCALE: 1" = 100'
JUNE 27, 1933

6

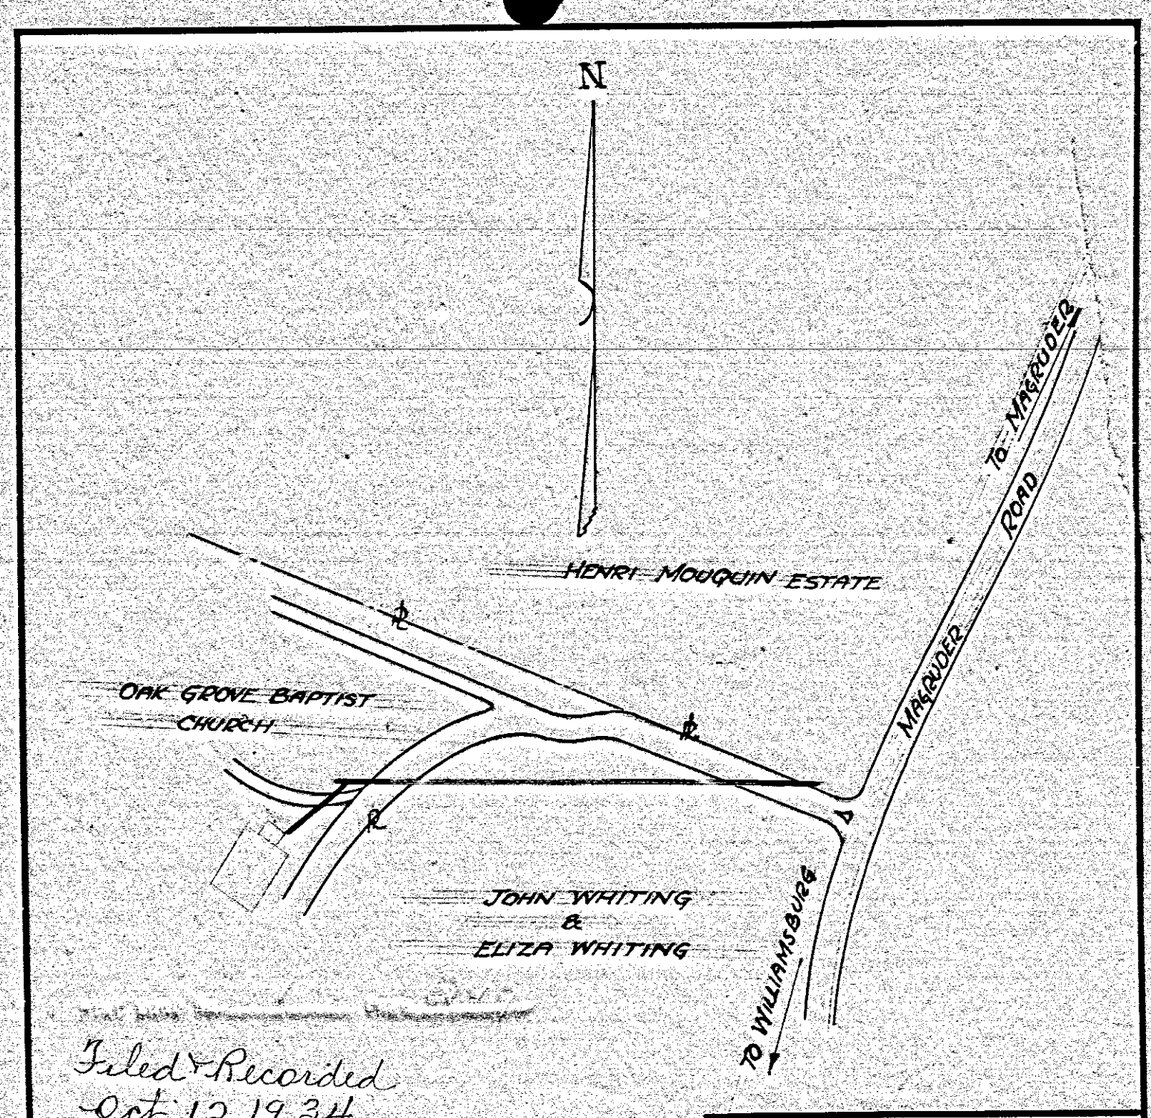

Filed & Recorded
Oct 12, 1934
Floyd Holloway
Clerk

Page 249

VIRGINIA ELECTRIC & POWER CO.
WILLIAMSBURG DISTRIBUTION

TRANSMISSION LINE
PLAT TO ACCOMPANY RIGHT-OF-WAY AGREEMENT
WITH
JOHN WHITING & OAK GROVE BAPT. CH.

DISTRICT	COUNTY	STATE
BRUTON	YORK	VA.

SCALE: 1 INCH = FT. APRIL 16, 1934

SURVEYED BY A.H.McD. WMBG. #1114

SHEET NO.

DRAWER NO.