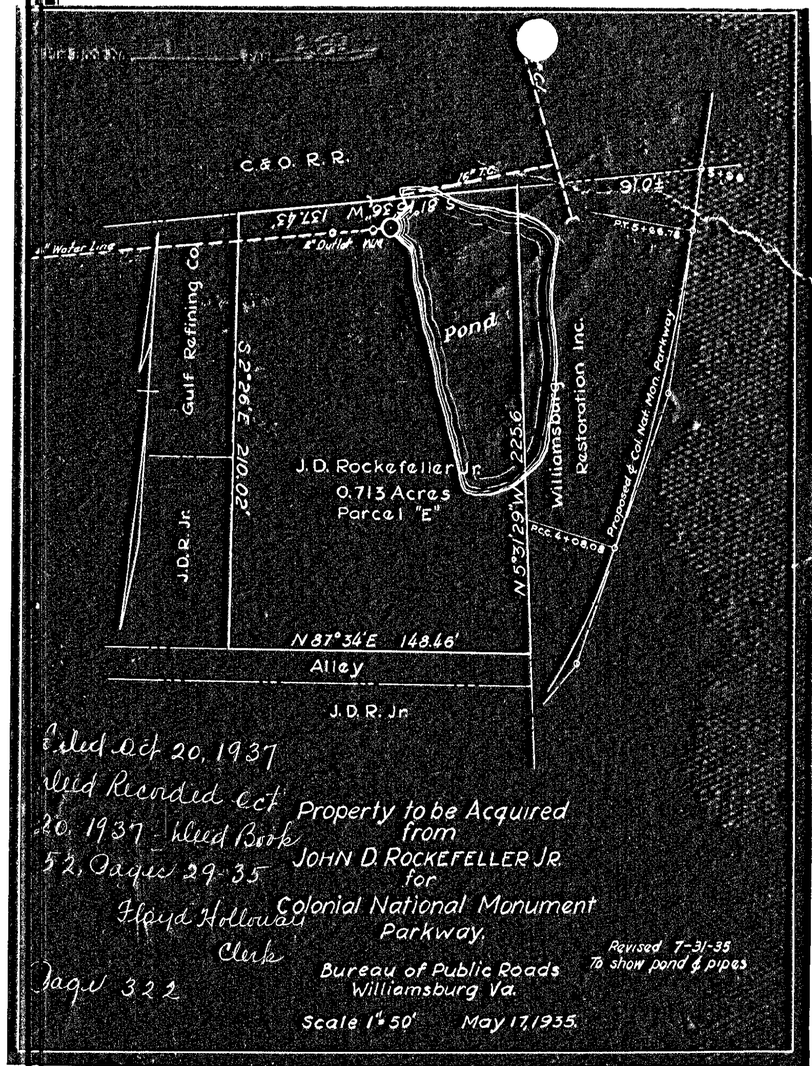
C.&O. R.R.
Gulf Refining Co.
J.D.R. Jr.
J.D. Rockefeller Jr.
0.713 Acres
Parcel "E"
Pond
Williamsburg Restoration Inc.
Proposed & Col. Nat. Mon. Parkway
N 87°34'E 148.46'
Alley
J.D.R. Jr.
Property to be Acquired from JOHN D. ROCKEFELLER JR. for Colonial National Monument Parkway.
Bureau of Public Roads Williamsburg Va.
Scale 1" = 50' May 17, 1935.
Revised 7-31-35 To show pond & pipes
Filed Oct 20, 1937
Filed Recorded Oct 20, 1937 Filed Book 52, Page 29-35
Floyd Holloway Clerk
Page 322

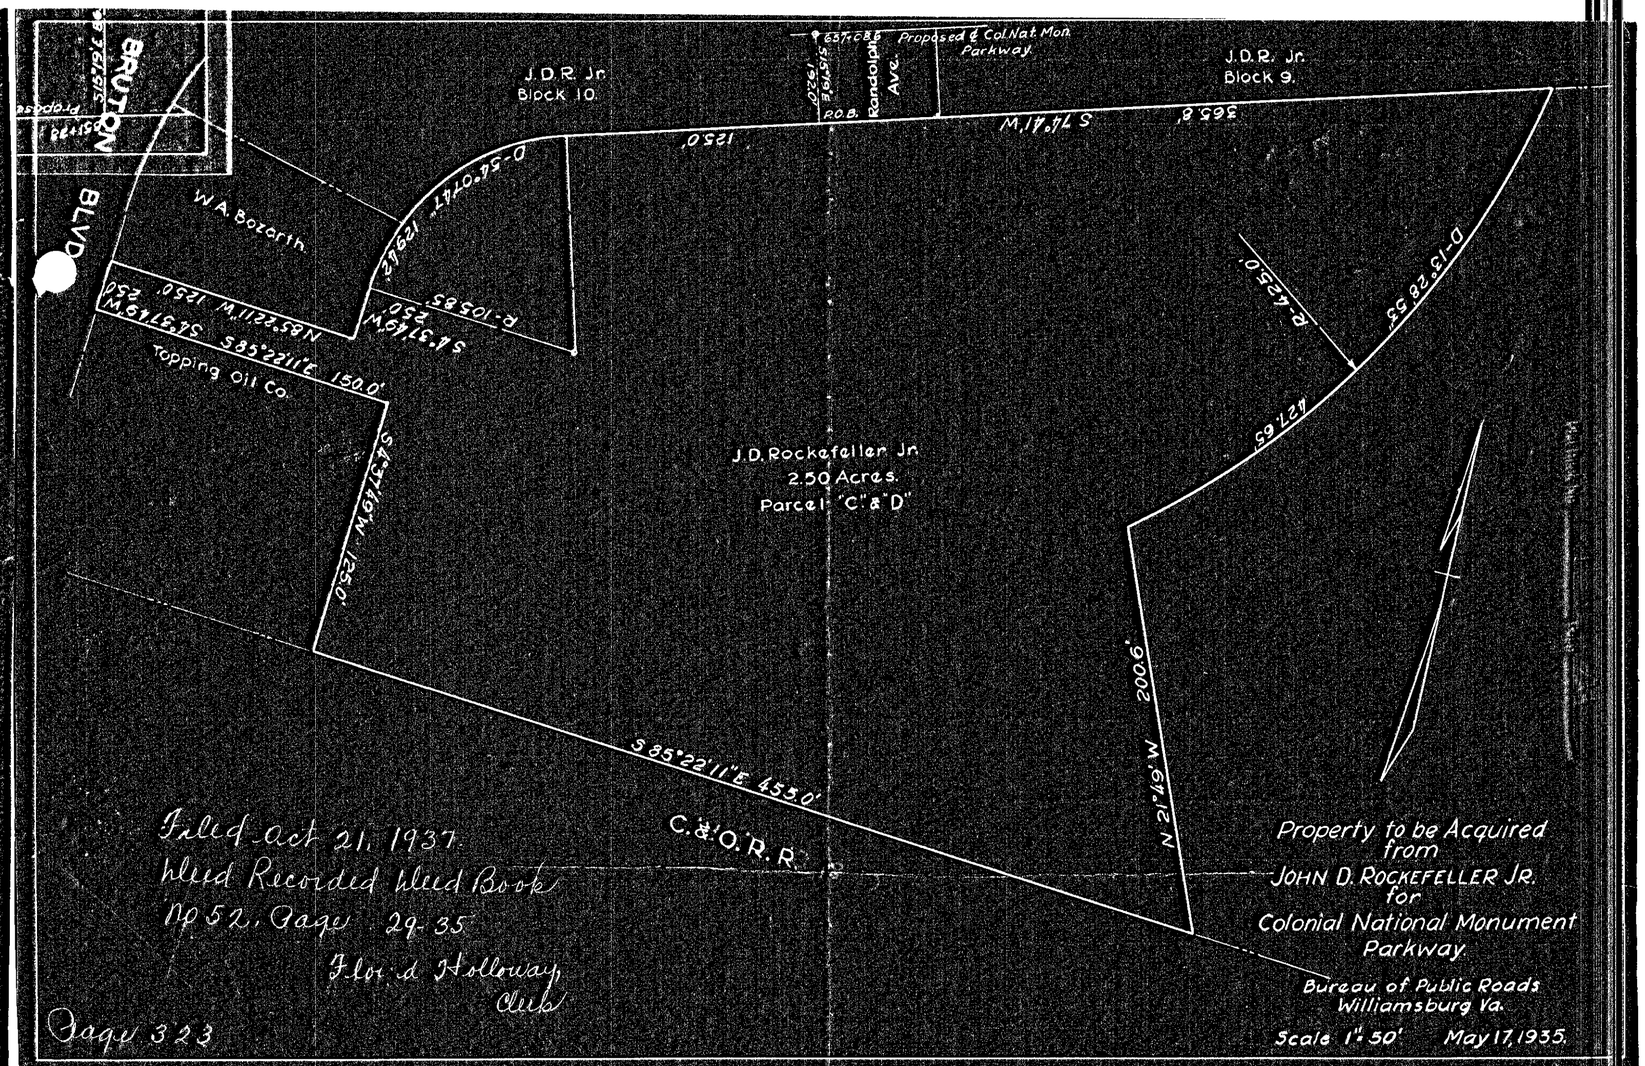
BRUTON BLVD.
J.D.R. Jr. Block 10.
J.D.R. Jr. Block 9.
Proposed & Col. Nat. Mon. Parkway
Randolph Ave.
W.A. Bozarth
Topping Oil Co.
J.D. Rockefeller Jr.
2.50 Acres.
Parcel "C" & "D"
S 85°22'11"E 455.0'
C.&O. R.R.
Property to be Acquired from JOHN D. ROCKEFELLER JR. for Colonial National Monument Parkway.
Bureau of Public Roads Williamsburg Va.
Scale 1" = 50' May 17, 1935.
Filed Oct 21, 1937
Filed Recorded Filed Book No 52, Page 29-35
Floyd Holloway Clerk
Page 323

322

323

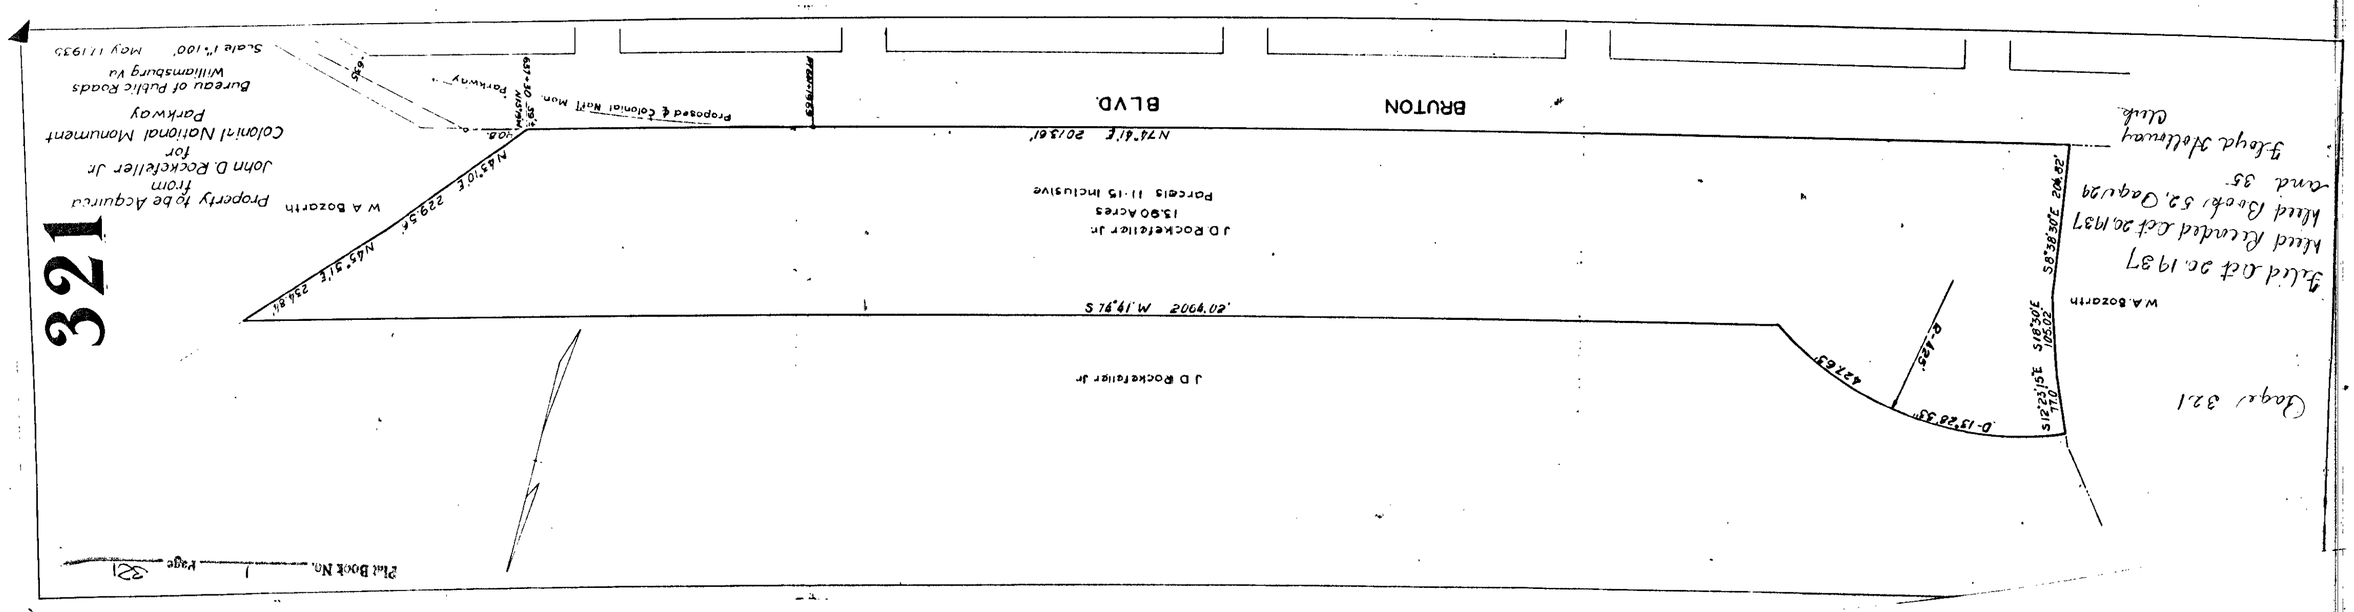
321
BRUTON BLVD.
J D Rockefeller Jr
W A Bozarth
Property to be Acquired from John D. Rockefeller Jr for Colonial National Monument Parkway
Bureau of Public Roads Williamsburg Va
Scale 1" = 100' May 17 1935
Filed Oct 20, 1937
Filed Recorded Oct 20, 1937 Filed Book 52, Page 29-35
Floyd Holloway Clerk
Page 321
Plat Book No. 1 Page 321