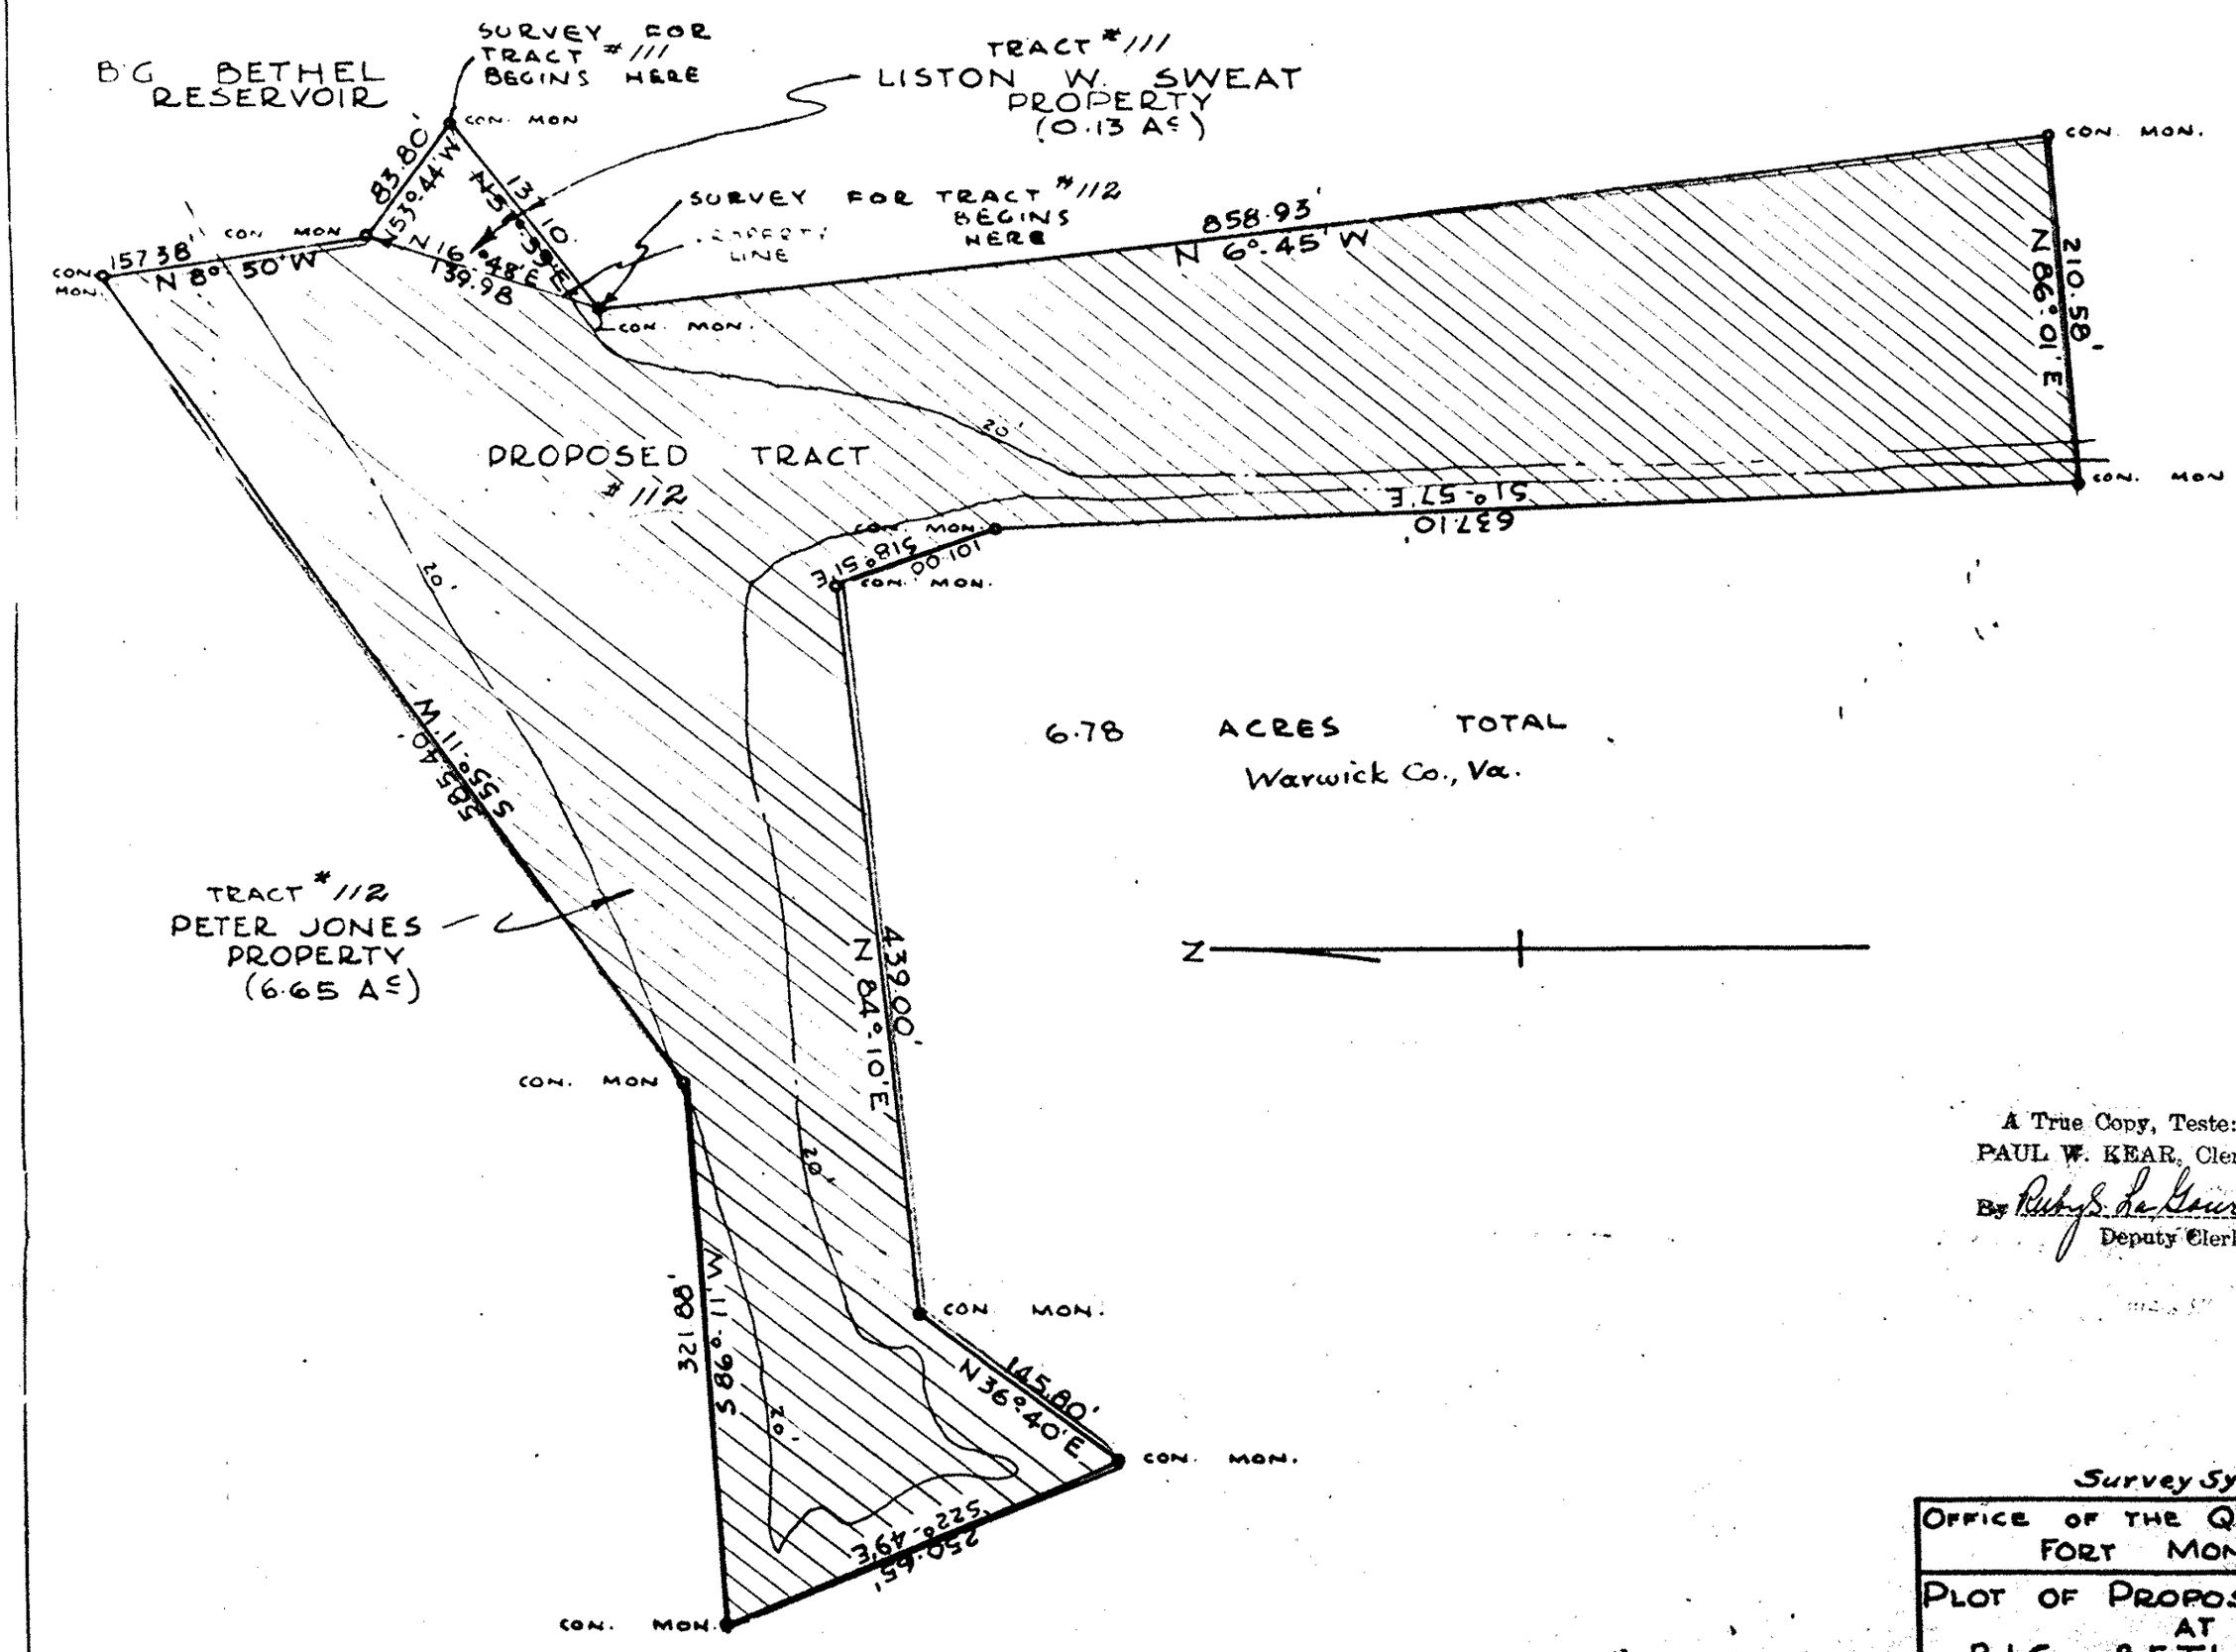

A True Copy, Teste:
PAUL W. KEAR, Clerk,
By Ruby S. La Gourgue
Deputy Clerk

Survey Symbols #111 G1 & #112 G2

R.F. Pyle
R.F. PYLE, CERT. ENG.

OFFICE OF THE QUARTERMASTER FORT MONROE, VA.		
PLOT OF PROPOSED PURCHASE AT BIG BETHEL, VA. TRACT #111 & #112		
SCALE: 1" = 100'	MADE BY: PYLE, COLEMAN, LOVE	DATE 12-13-40

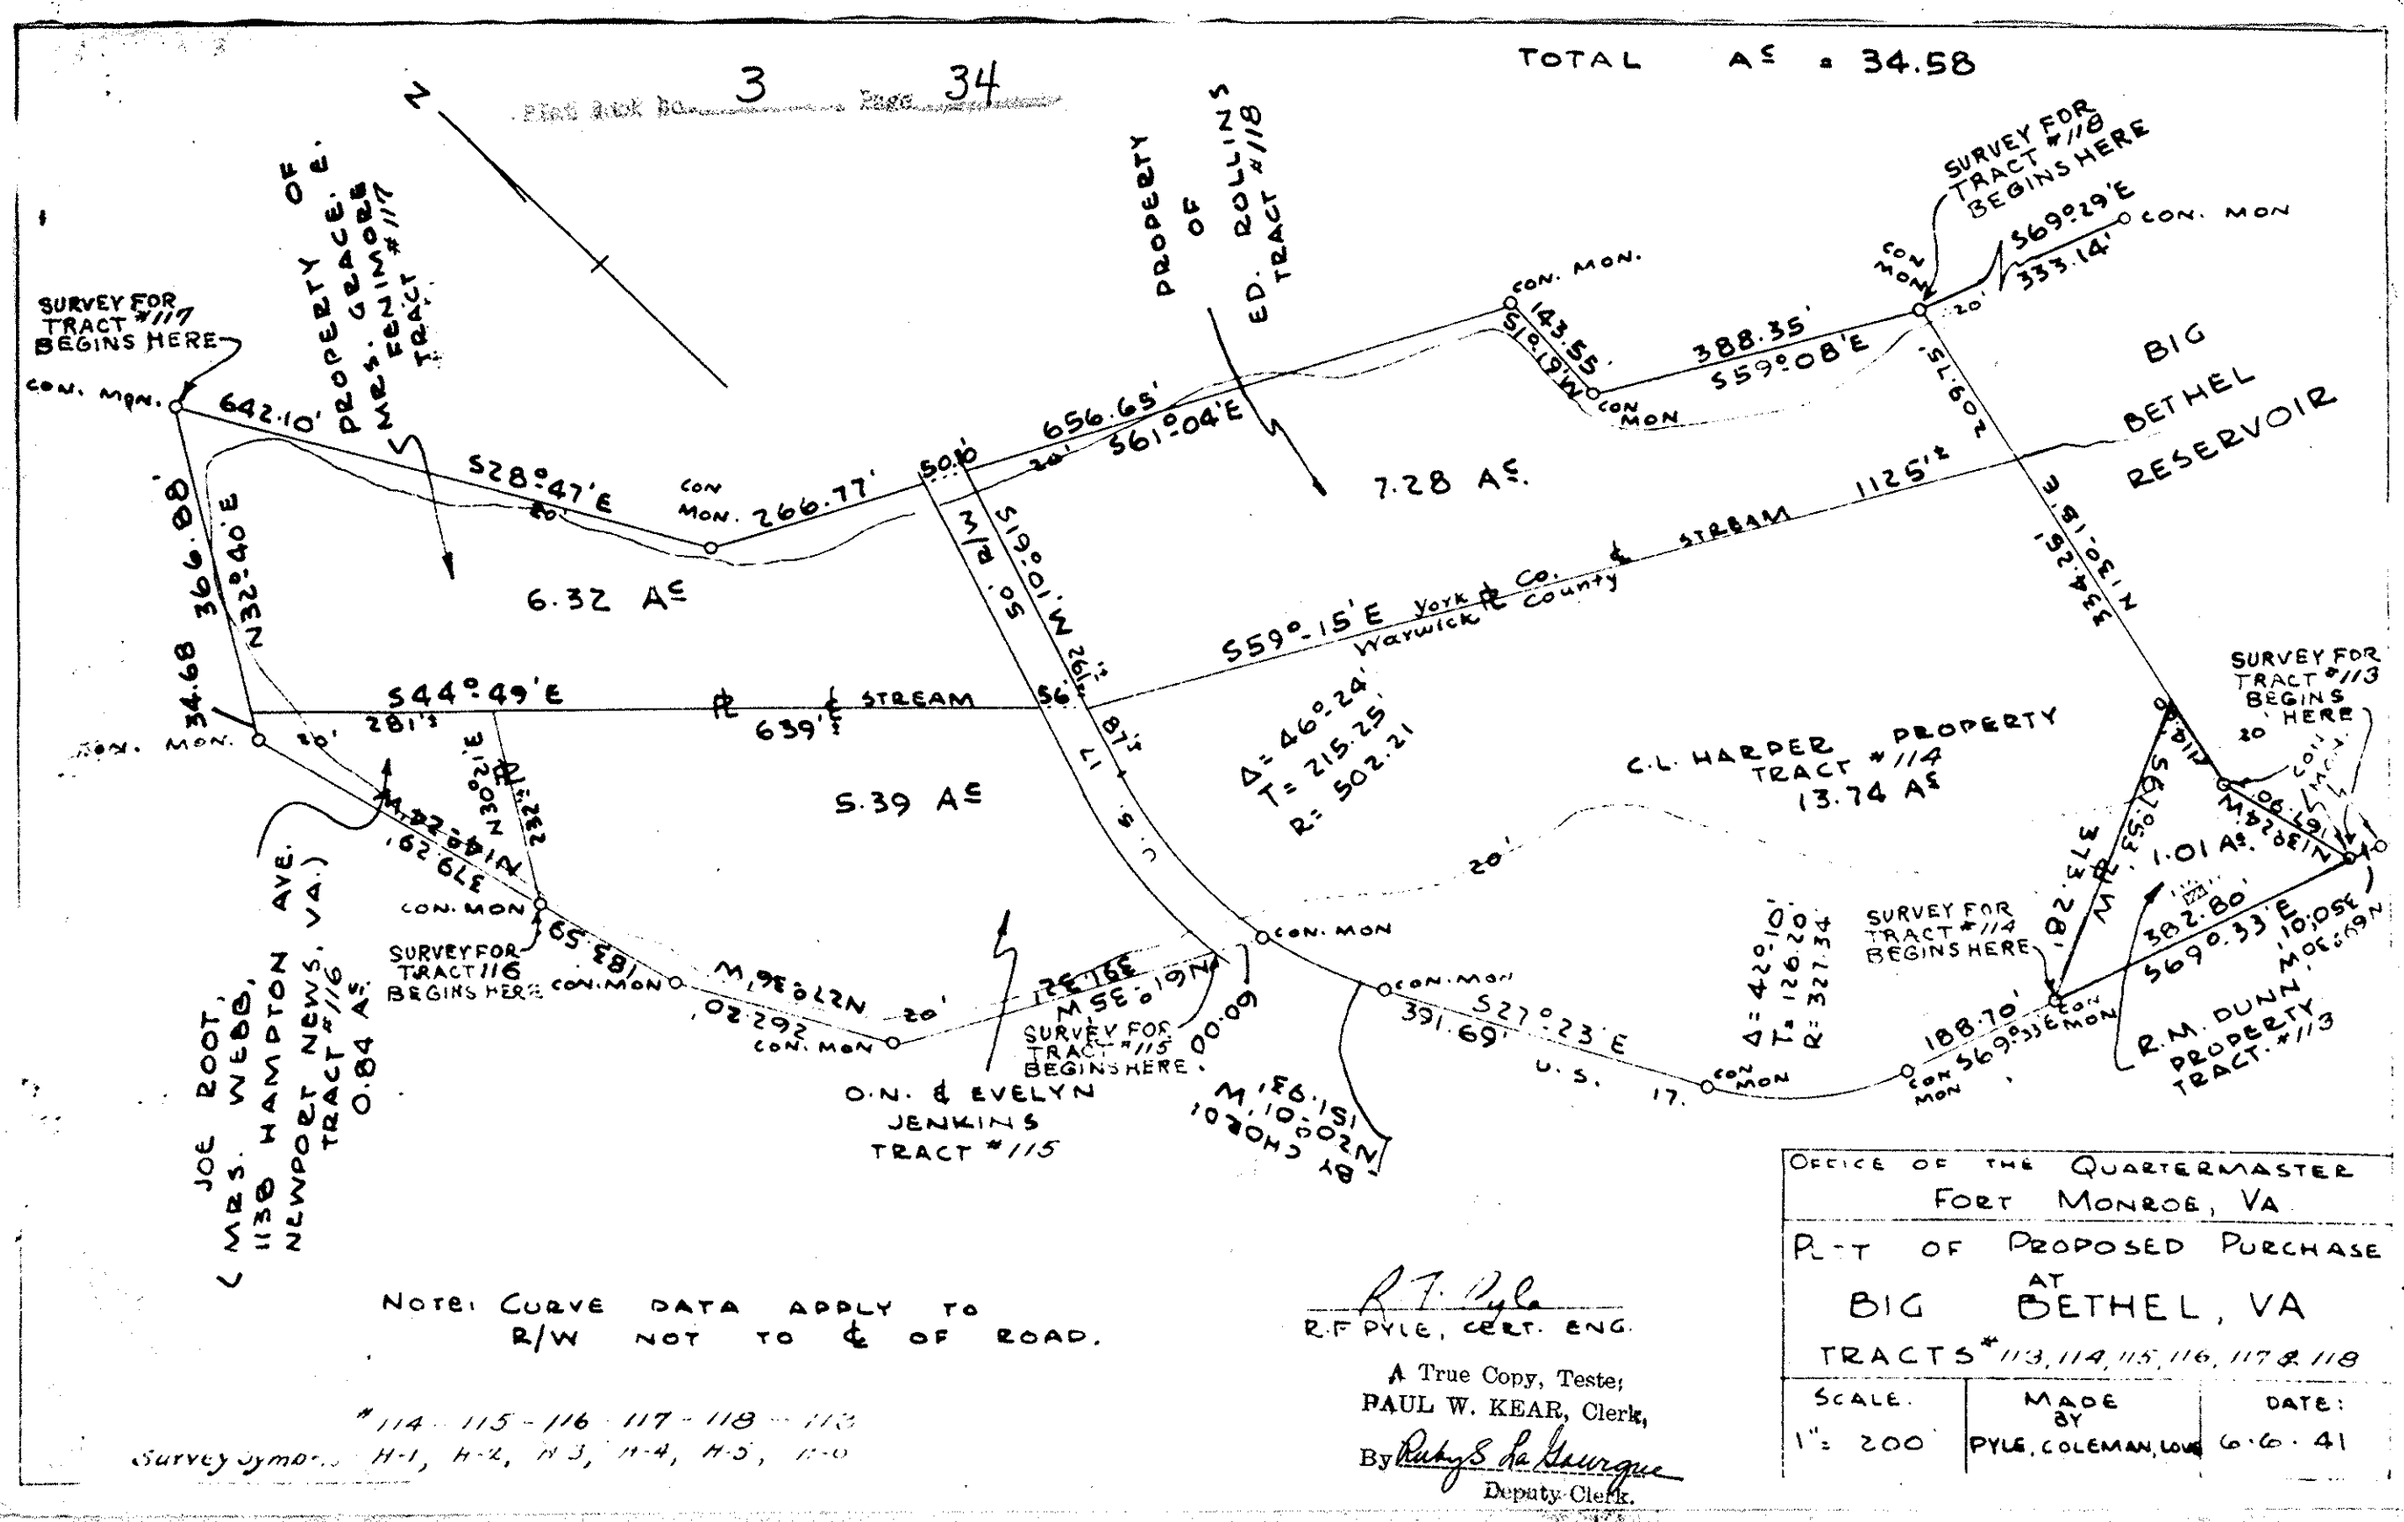

Note: Curve data apply to R/W not to ℄ of road.

Survey Symbols #114 H-1, #115 H-2, #116 H-3, #117 H-4, #118 H-5, #113 H-6

R.F. Pyle
R.F. PYLE, CERT. ENG.

A True Copy, Teste;
PAUL W. KEAR, Clerk,
By Ruby S. La Gourgue
Deputy Clerk.

OFFICE OF THE QUARTERMASTER FORT MONROE, VA		
PLOT OF PROPOSED PURCHASE AT BIG BETHEL, VA		
TRACTS #113, 114, 115, 116, 117 & 118		
SCALE: 1" = 200'	MADE BY PYLE, COLEMAN, LOVE	DATE: 6-6-41