*COLONIAL MONUMENT ESTATES.

PLAT SHOWING RESIDUE OF PENNIMAN TRACT - SITUATED IN BRUTON DISTRICT YORK COUNTY VIRGINIA -

NOVEMBER 20TH, 1944 SCALE 1" = 400'

COMPILED, COORDINATED AND COMPUTED FROM THE FOLLOWING SURVEYS:-

ORIGINAL PENNIMAN, BUREAU OF PUBLIC ROADS, CAMP PEARY

EXCEPT AS NOTED ALL CORNERS MARKED WITH CONCRETE MONUMENTS -

VINCENT D. McMANUS
SURVEYING & MAPPING
WILLIAMSBURG VIRGINIA

Note { Access Roads Marked X Are Not in Place
But Can be Built

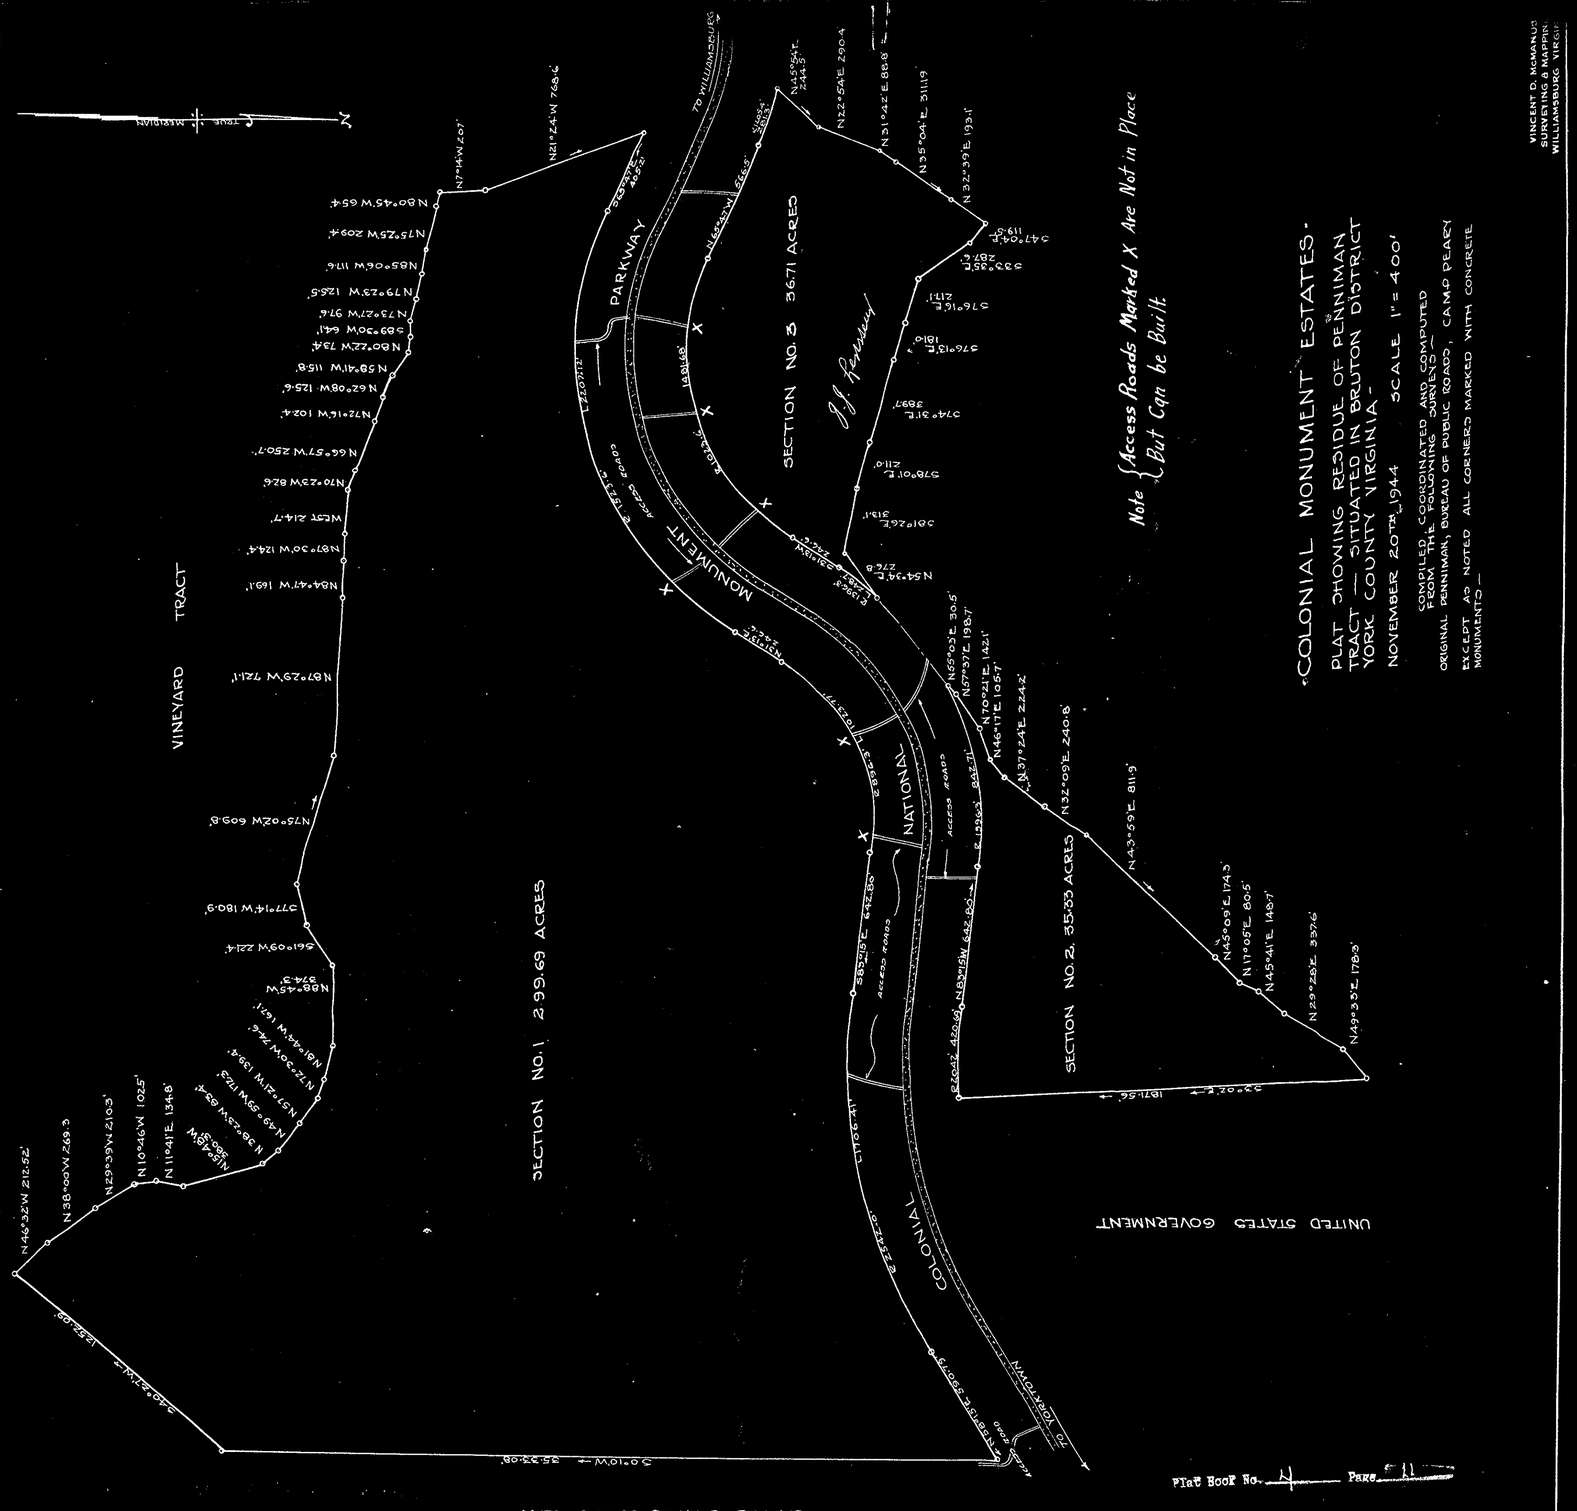

Plat Book No. 4 Page 11

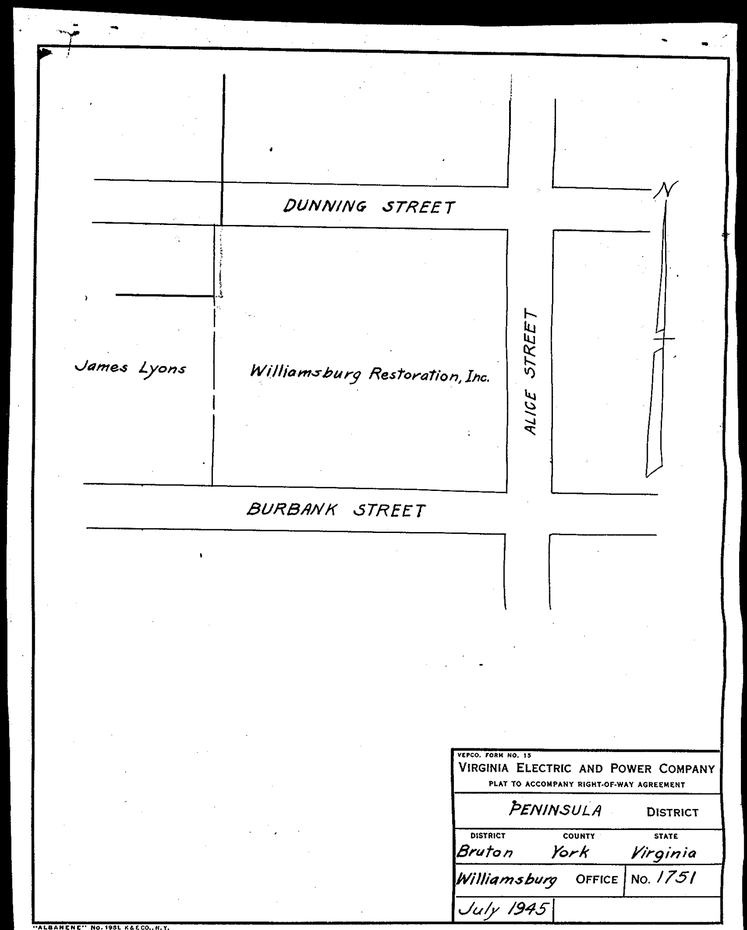

VEPCO. FORM NO. 15
VIRGINIA ELECTRIC AND POWER COMPANY
PLAT TO ACCOMPANY RIGHT-OF-WAY AGREEMENT

PENINSULA DISTRICT

DISTRICT	COUNTY	STATE
Bruton	York	Virginia

Williamsburg OFFICE No. 1751

July 1945

"ALBANENE" NO. 1951 K&E CO., N.Y. REG. U.S. PAT. OFF.