Plat Book No. 4 Page 41

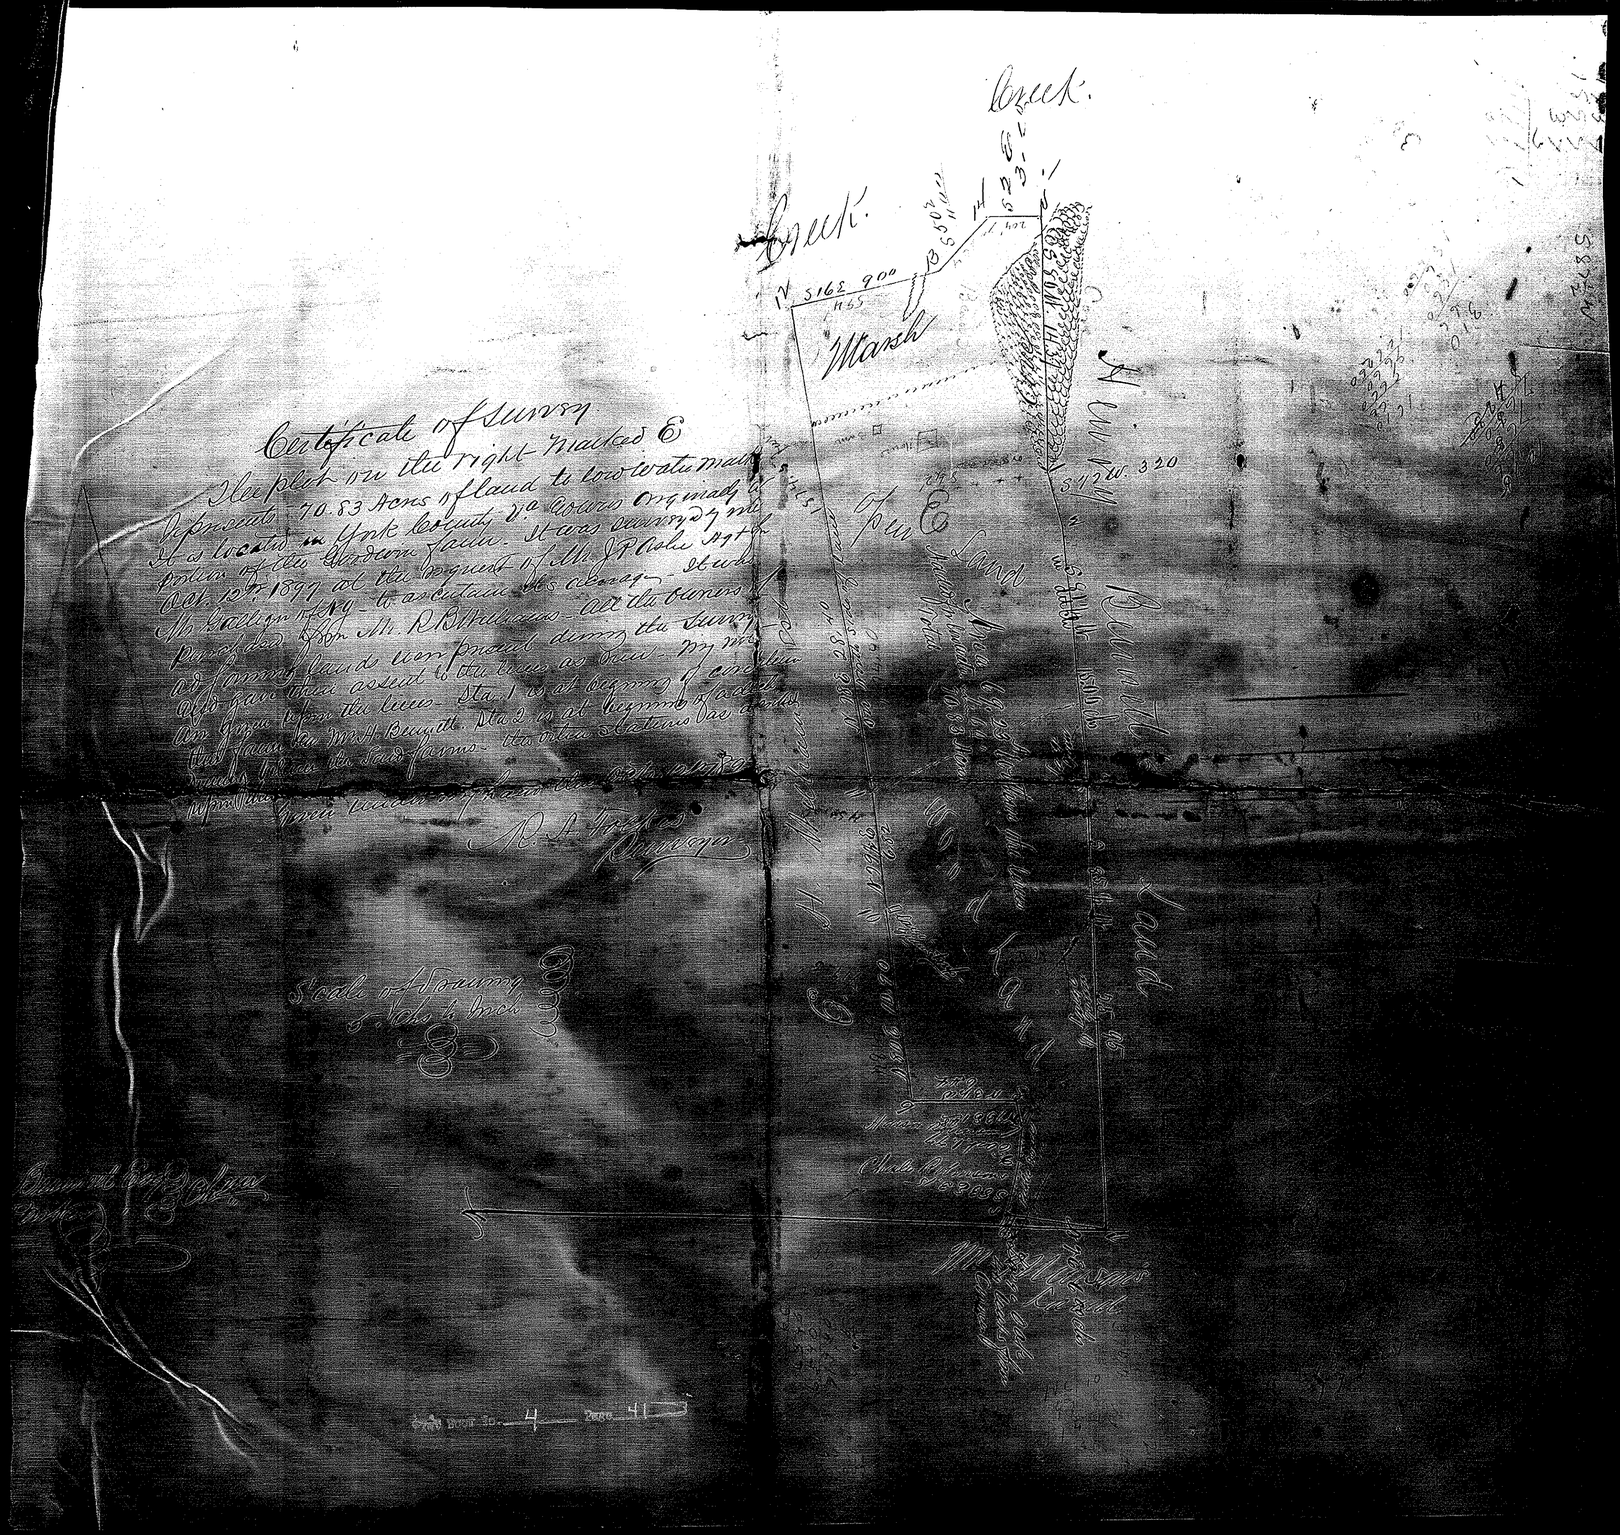

Certificate of Survey

The plat on the right marked E represents 70.83 Acres of land to low water mark. It is located in York County Va. Towers originally a portion of the Gordon farm. It was surveyed by me Oct. 12th 1897 at the request of Mr J P Ashe Agt for Mr Gallion of NY to ascertain its acreage. It was purchased from Mr R B Williams. All the owners of adjoining lands were present during the survey and gave their assent to the lines as drawn. My mt Am Gover from the lines. Sta 1 is at beginning of a cedar tree farm in Mr H Burnett. Sta 2 is at beginning of a cedar tree. Sta 3 is at the Sand farms. The other stations are [illegible]

Given under my hand this Oct 12th 1897

R. A. Forgas
Surveyor

Plat Book No. 4 Page 41